APPLICATION FOR CERTIFICATE OF APPROPRIATENESS

MSPC Case No.: 13.02

Send completed application and check to:
Meridian Street Preservation Commission
200 E. Washington Street, Suite 1821
Indianapolis, IN 46204

Address of the Property where work is to be done: 5201 N MERIDIAN

Applicant's Name: ANDREW VERDEYEN
Address: 1226 LESLEY AVE.
E-Mail address: andy@verdeyenla.com
Phone No: 317.539.1149
FAX No:
Zip Code: 46219

Name of Owner(s): DORIAN PINNER
Address of Owner: 5201 N MERIDIAN ST
E-Mail address: mayfield02@aol.com
Phone No: 317.402.2757
FAX No:
Zip Code: 46208

The present Use of the property is: Residential Single family

The current Zoning Classification of the property is: D2

Will the Use change under the proposed work? ☐ Yes ☒ No
If yes, to what?

The work being proposed will be on/for (check all that apply):

- ☐ New building
- ☐ Renovation or Remodel of Primary structure
- ☐ Renovation or Remodel of Accessory structure
- ☐ Other (describe):
- ☒ Site Work/Landscaping
- ☐ Demolition of Primary structure (partial or complete)
- ☐ Demolition of Accessory structure (partial or complete)

Detailed Description of work to be done (attached additional sheets if necessary):

Removal of existing concrete walk, patio & landscaping & replace with new concrete patio & landscaping.

The work will be done by: ☐ Owner ☒ Contractor ☐ Other

Contractor's Name: Verdeyen Group Phone: 317.539.1149 Fax:
Date of start: TBD Date of completion: TBD

Documentation submitted (10 copies required of any information submitted):

- ☐ Site Plan, legible & drawn to scale (required)
- ☐ Building plans, elevations (required)
- ☐ Drawings/Sketches
- ☐ Photographs (required)
- ☐ Samples/Swatches
- ☐ Other

RECEIVED
MERIDIAN STREET PRESERVATION COMMISSION
DATE~ 12.21.12

I (we) affirm, under the penalties for perjury, that the foregoing representations are true.

Signature of Owner — *Date* 12-20-12

Signature of Applicant (if different than Owner) — *Date* 12/21/12

verdeyengroup
LANDSCAPE ARCHITECTURE
317-539-1149
812-240-2069
facebook.com/verdeyenla
info@verdeyenla.com
www.verdeyenla.com

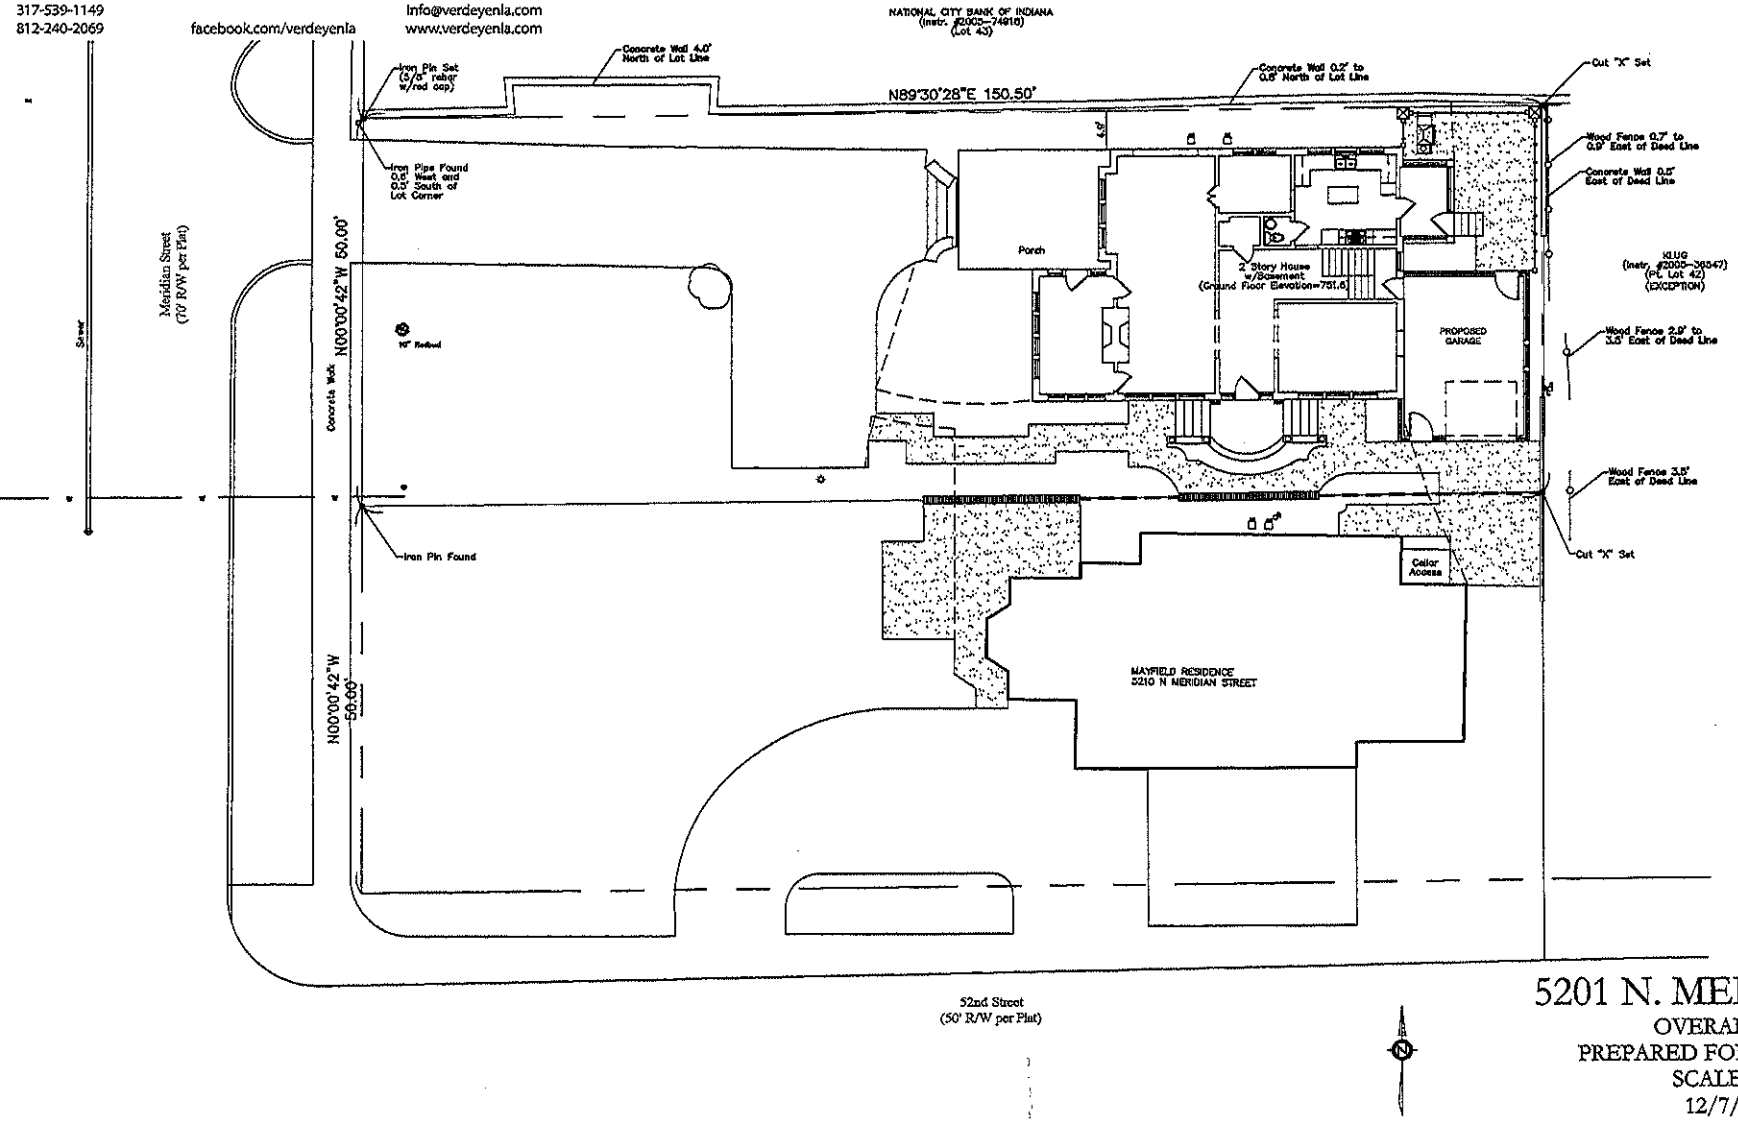

5201 N. MERIDIAN ST

OVERALL SITE
PREPARED FOR: Dorian Pinner
SCALE: NTS
12/7/2012

verdeyengroup
LANDSCAPE ARCHITECTURE
317-539-1149
812-240-2069
facebook.com/verdeyenla
info@verdeyenla.com
www.verdeyenla.com

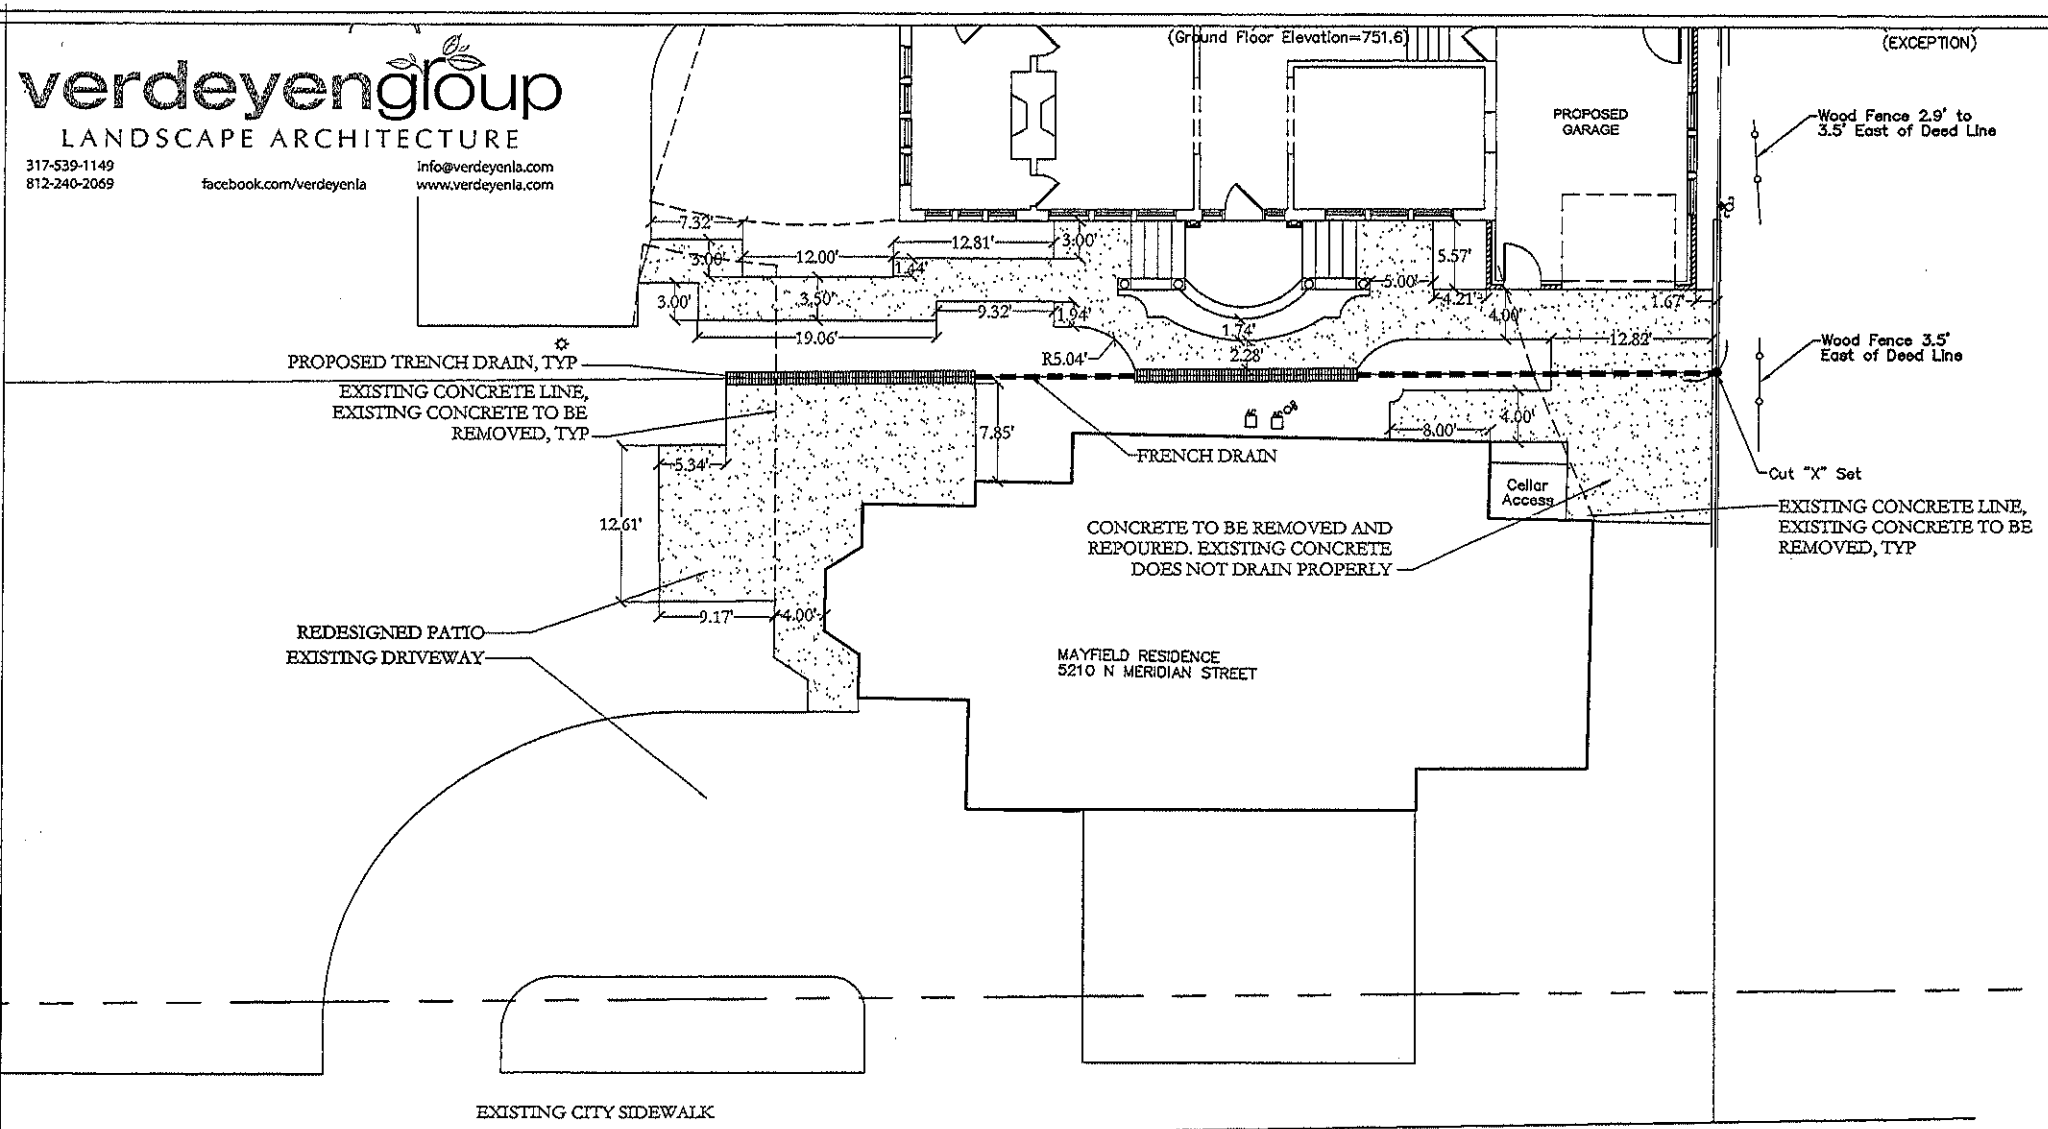

5201 N. MERIDIAN ST

LANDSCAPE PLAN
PREPARED FOR: Dorian Pinner
SCALE 1"=10'
12/7/2012

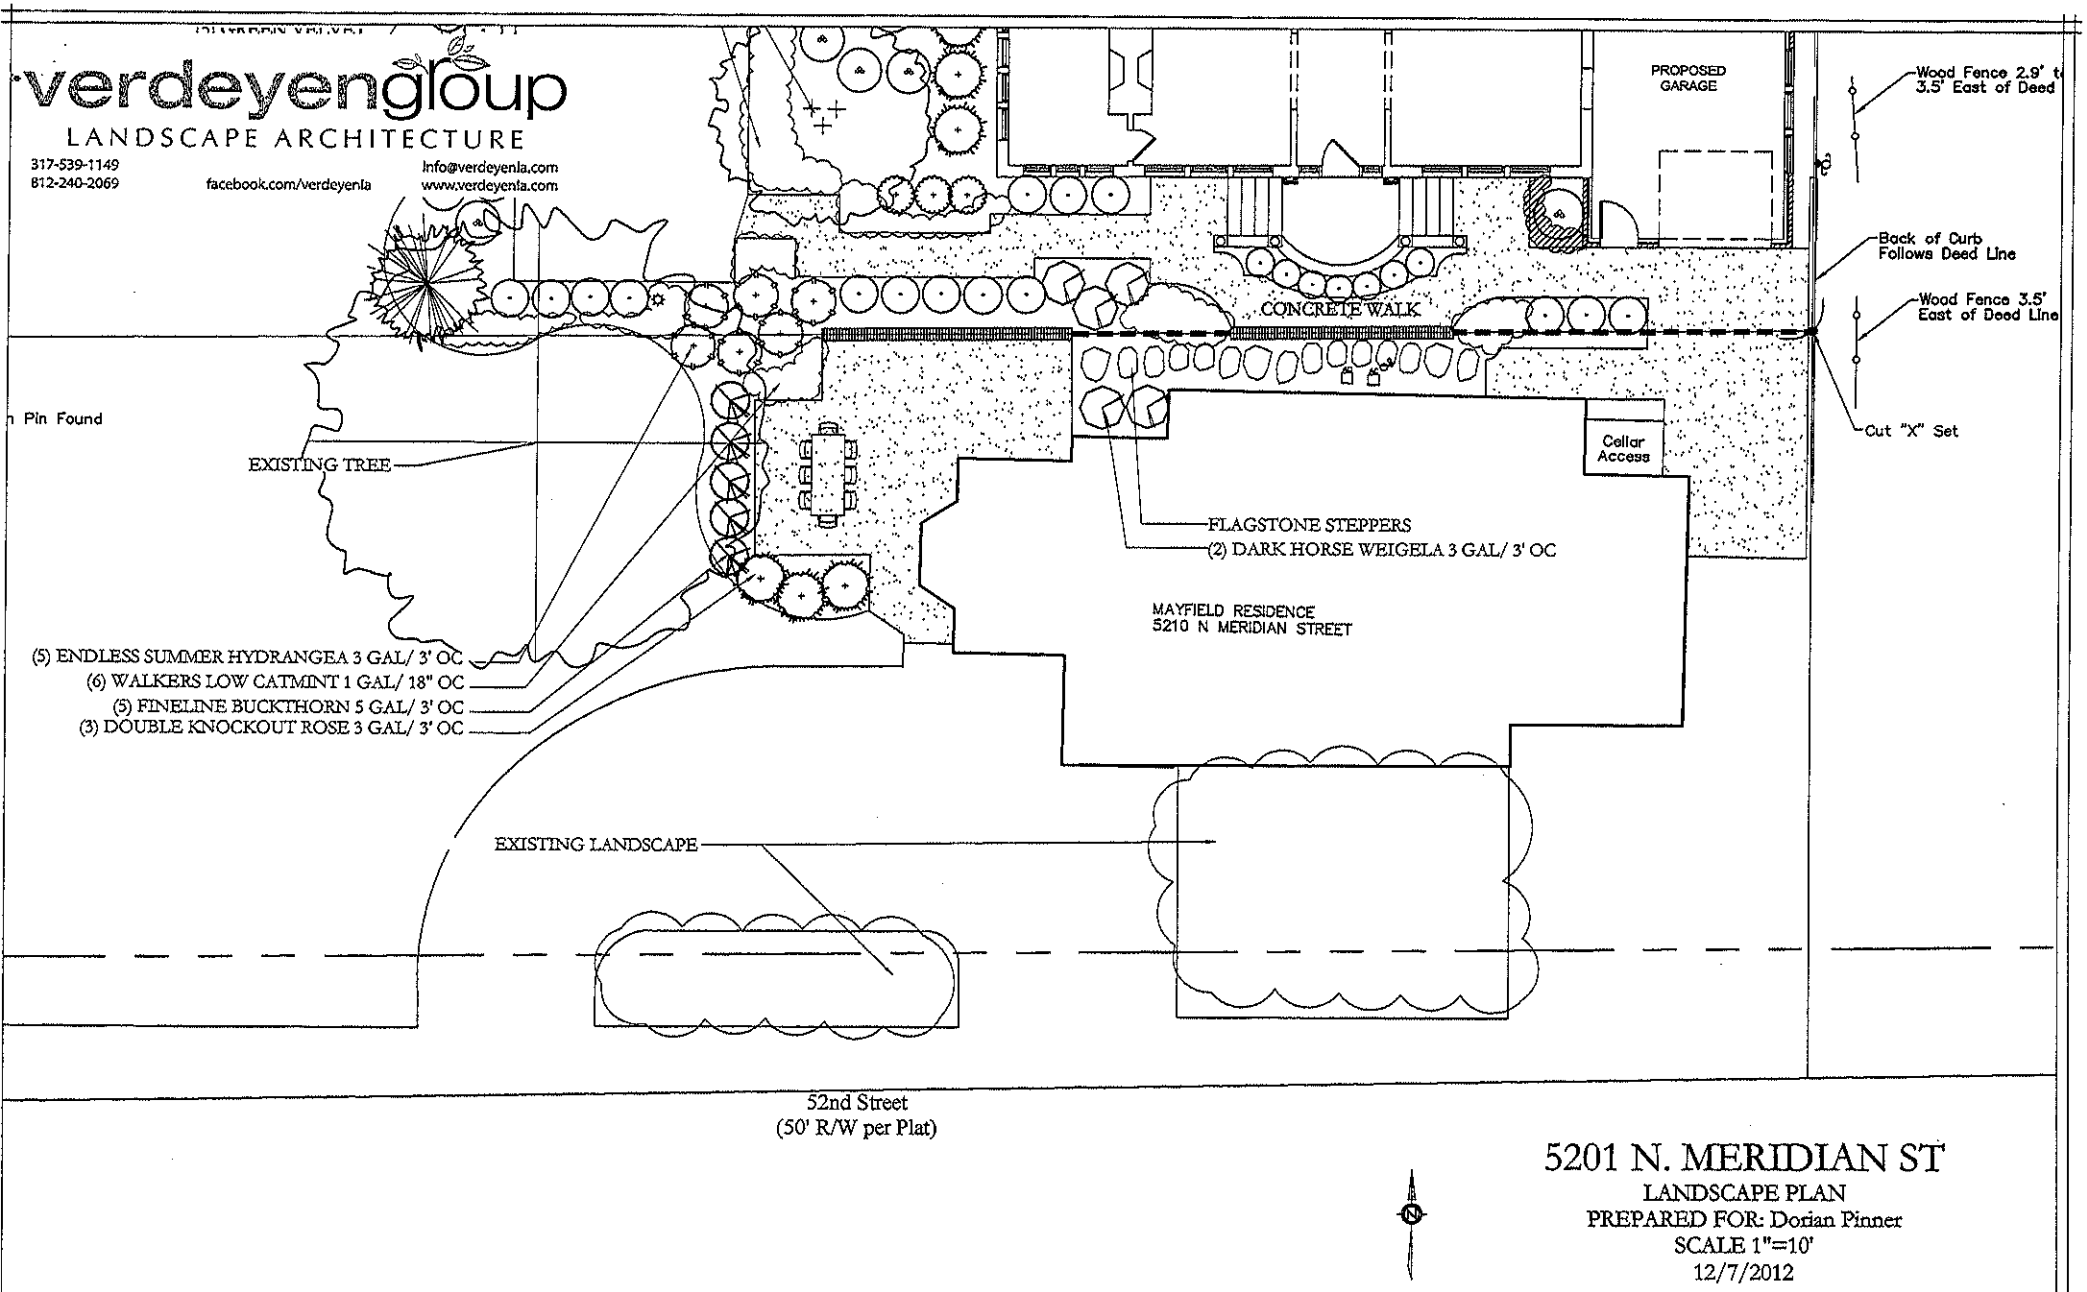

5201 N. MERIDIAN ST

LANDSCAPE PLAN
PREPARED FOR: Dorian Pinner
SCALE 1"=10'
12/7/2012