APPLICATION FOR CERTIFICATE OF APPROPRIATENESS

MSPC Case No.: MSPC-13-11

Send completed application and check to:
Meridian Street Preservation Commission
200 E. Washington Street, Suite 1821
Indianapolis, IN 46204

Address of the Property where work is to be done: 4041 North Meridian Street

Applicant's Name: Gardens of Growth Inc. Phone No: 317-251-4769
Address: 928 E. 38th Street FAX No: 317-251-4769
Indianapolis, IN 46205 Zip Code: 46205
E-Mail address: amanda@gardensofgrowth.com

Name of Owner(s): D.R. + Cherie Foley Phone No: 317-926-0647
Address of Owner: 4041 N. Meridian Street FAX No:
Indianapolis, IN 46202 Zip Code: 46202
E-Mail address: cherie.foley@stocglobal.net

The present Use of the property is: Lawn/Yard/Landscape
The current Zoning Classification of the property is: Residential
Will the Use change under the proposed work? ☐ Yes ☒ No
If yes, to what?

The work being proposed will be on/for (check all that apply):
- ☐ New building
- ☐ Renovation or Remodel of Primary structure
- ☐ Renovation or Remodel of Accessory structure
- ☐ Other (describe):
- ☒ Site Work/Landscaping
- ☐ Demolition of Primary structure (partial or complete)
- ☐ Demolition of Accessory structure (partial or complete)

Detailed Description of work to be done (attached additional sheets if necessary):
1. Additional patio will be added to the existing patio in the backyard.
2. Fountain/Pool will be added to the South Wall (brick) of the garage.

The work will be done by: ☐ Owner ☒ Contractor ☐ Other

Contractor's Name: Gardens of Growth Phone: 317-251-4769 Fax: 317-257-4769
Date of start: 9-15-2013 Date of completion: 10-15-2013

Documentation submitted (10 copies required of any information submitted):
- ☒ Site Plan, legible & drawn to scale (required)
- ☒ Building plans, elevations (required)
- ☐ Drawings/Sketches
- ☒ Photographs (required)
- ☒ Samples/Swatches
- ☐ Other

RECEIVED
MERIDIAN STREET PRESERVATION COMMISSION
DATE~ 7·12·13 kb

I (we) affirm, under the penalties for perjury, that the foregoing representations are true.

Signature of Owner

Gardens of Growth
Signature of Applicant (if different than Owner)

Date 7-12-2013

Date

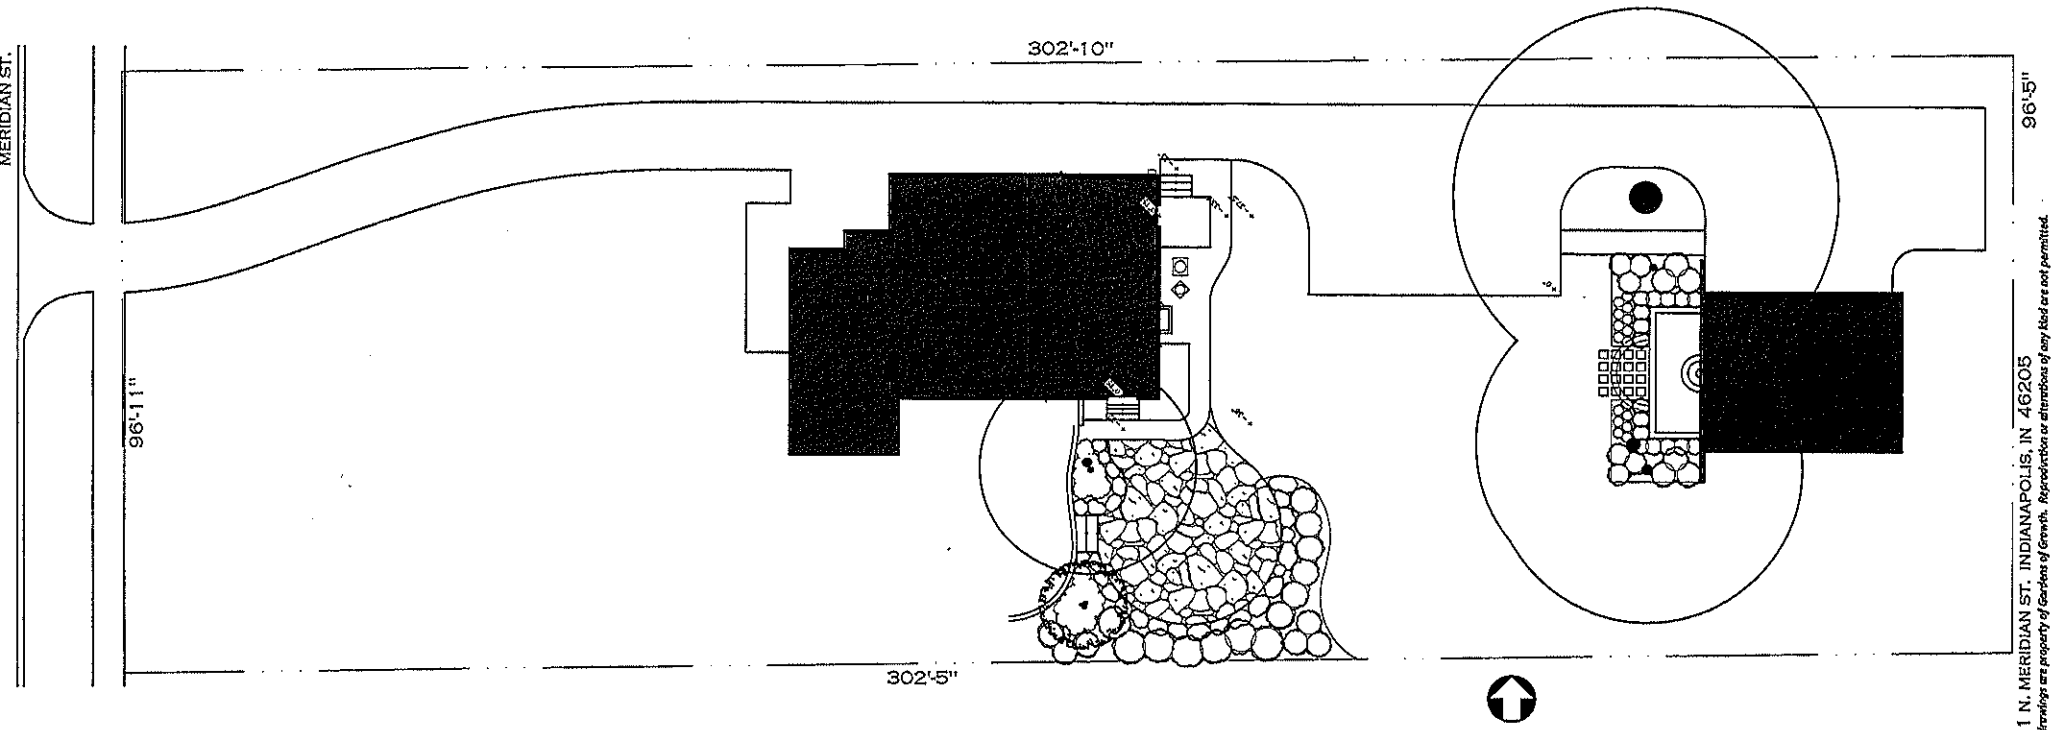

FOLEY, D.R. 4041 N. MERIDIAN ST. INDIANAPOLIS, IN 46205
7.12.13

These drawings are property of Gardens of Growth. Reproduction or alterations of any kind are not permitted.

THE FOLEY RESIDENCE

CONCEPTUAL LAYOUT PLAN • SCALE: 1/8"=1'-0" •

DESIGNED BY: GARDENS OF GROWTH, INC CALL @ 317.251.4769

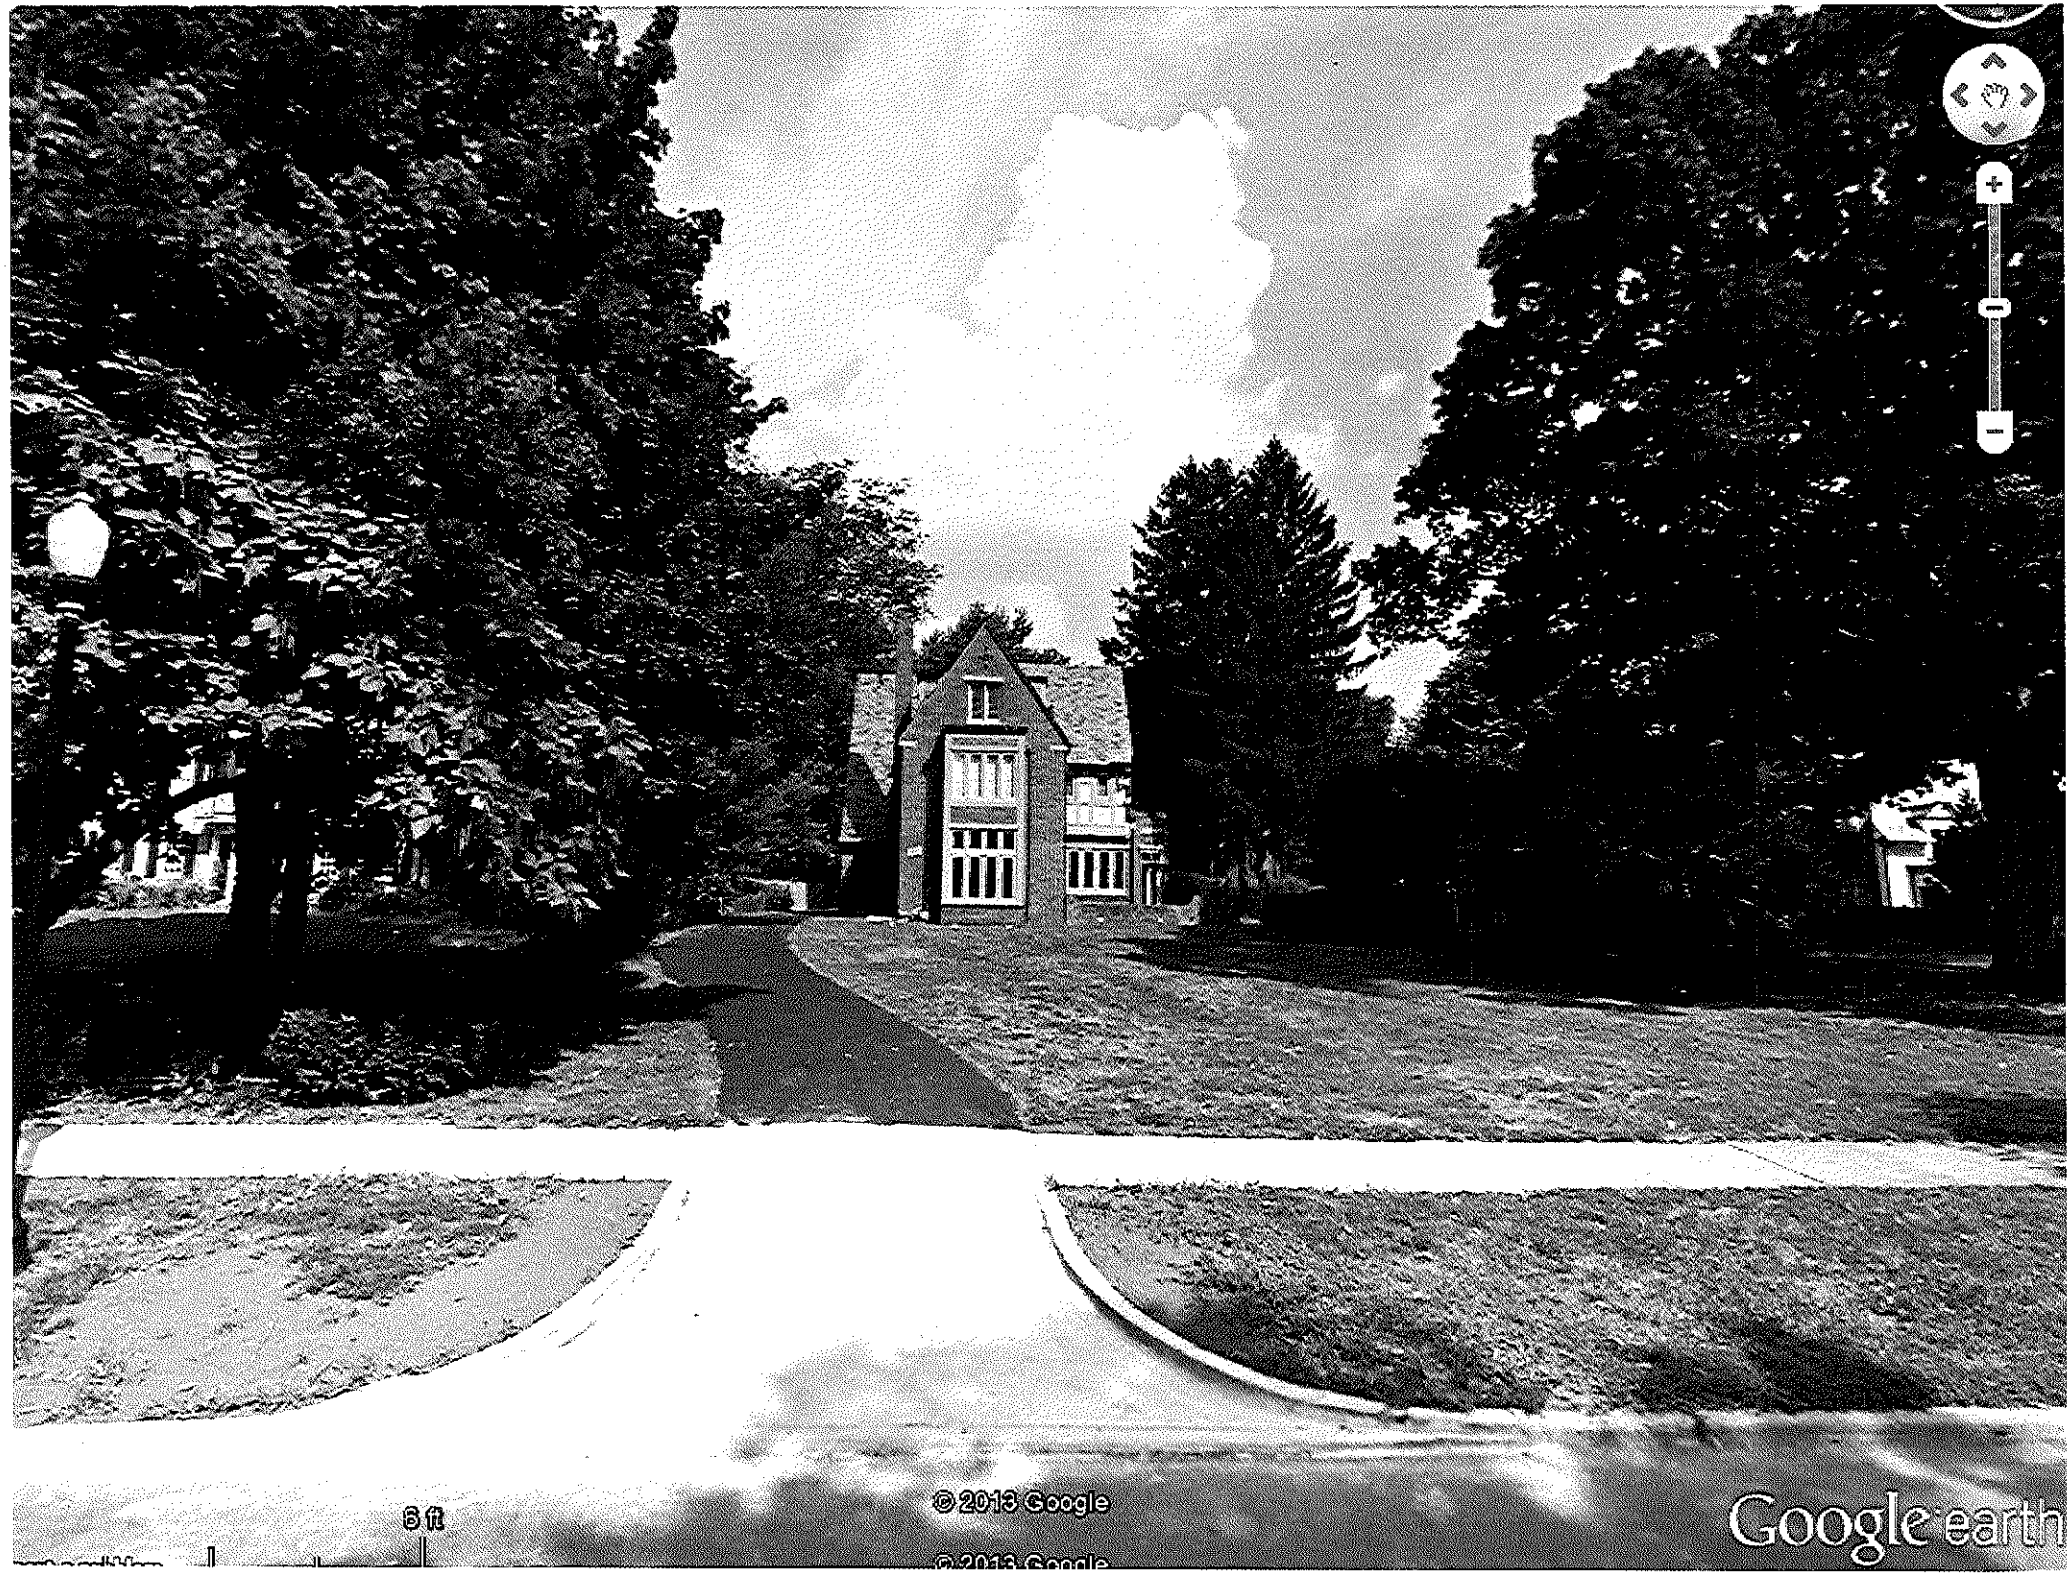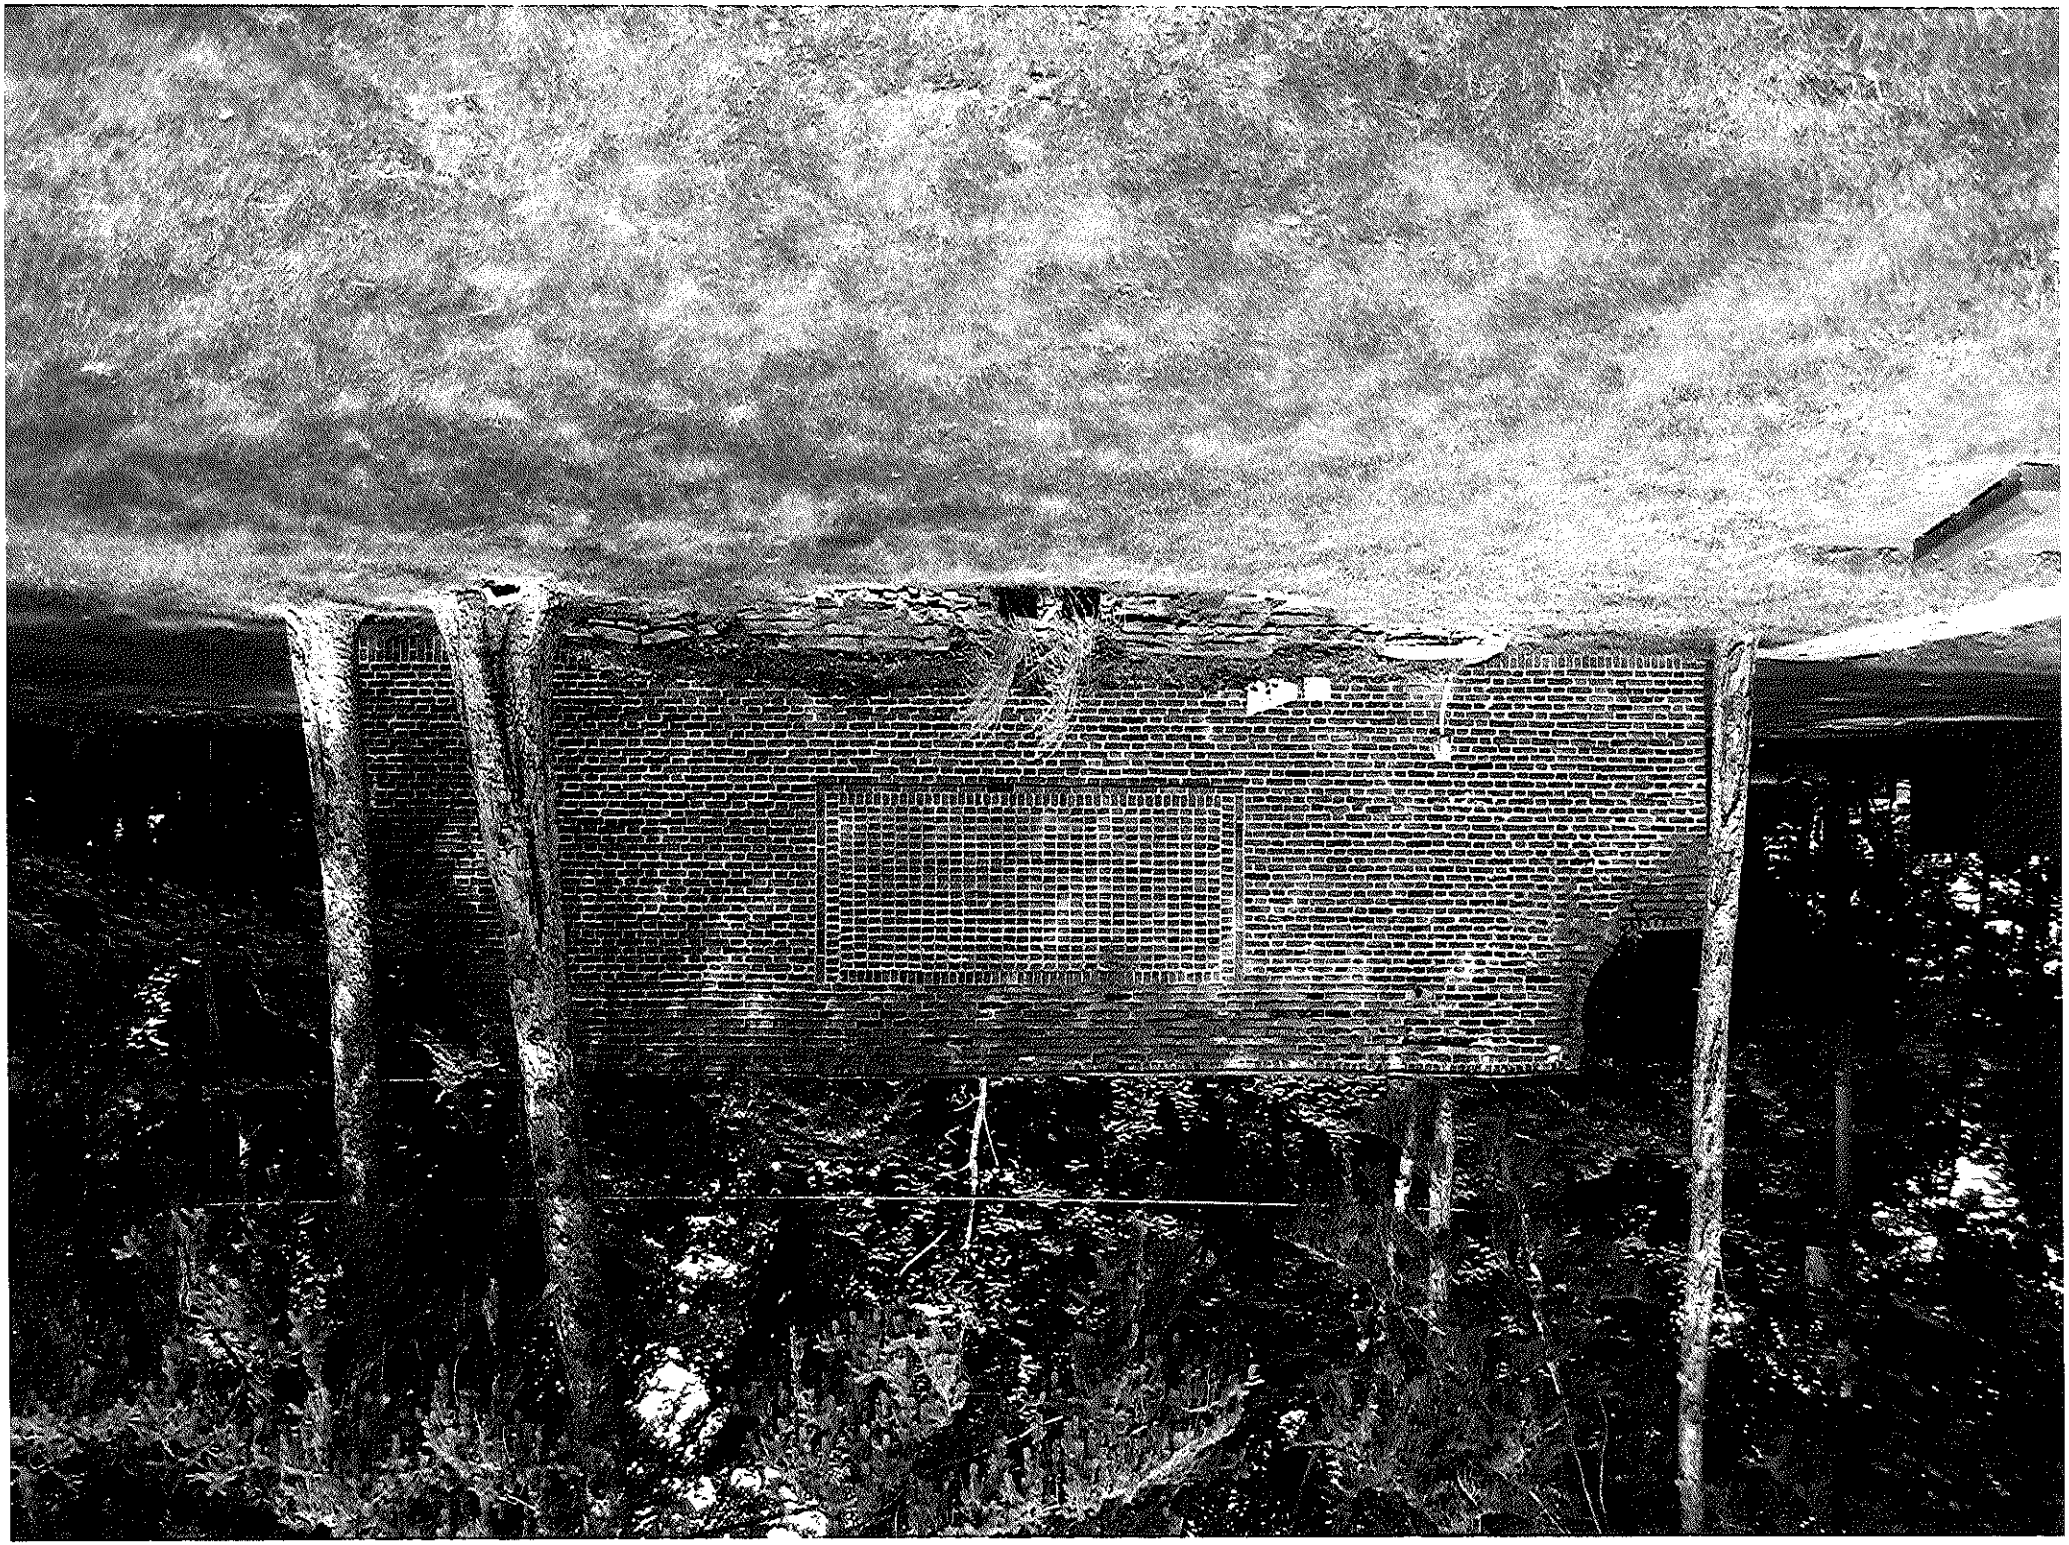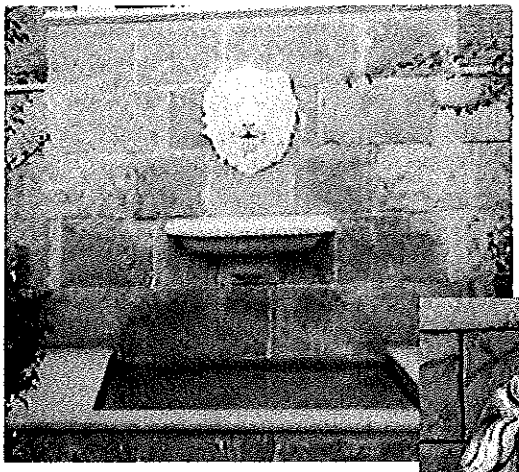
6 ft
© 2013 Google
© 2013 Google
Google earth