APPLICATION FOR CERTIFICATE OF APPROPRIATENESS

MSPC Case No.: MSPC15-11

Send completed application and check to:
Meridian Street Preservation Commission
200 E. Washington Street, Suite 1821
Indianapolis, IN 46204

Address of the Property where work is to be done: 4343 N. MERIDIAN ST INDIANAPOLIS, IN 46208

Applicant's Name: ELAINE & JOHN KLEIN
Phone No: 317-730-4359
Address: AS ABOVE
FAX No:
Zip Code: 46208
E-Mail address:

Name of Owner(s): AS ABOVE
Phone No:
Address of Owner:
FAX No:
Zip Code:
E-Mail address:

The present Use of the property is: RESIDENCE

The current Zoning Classification of the property is: Residencial

Will the Use change under the proposed work? ☐ Yes ☒ No

If yes, to what?

The work being proposed will be on/for (check all that apply):

- ☐ New building
- ☐ Renovation or Remodel of Primary structure
- ☐ Renovation or Remodel of Accessory structure
- ☐ Other (describe):
- ☒ Site Work/Landscaping
- ☐ Demolition of Primary structure (partial or complete)
- ☐ Demolition of Accessory structure (partial or complete)

Detailed Description of work to be done (attached additional sheets if necessary):

1. REMOVE 4 TREES – ONE OFFENSIVE – THREE DAMAGED/DISEASED
2. EXTENSIVE LANDSCAPING

Contractor - Robbie Dalton - 317 557-8230

The work will be done by: ☒ Owner ☒ Contractor ☐ Other

Contractor's Name: Designer Gary Warren of Green Sketch Concept. Phone: 317 507-8889 Fax:

Date of start: May 20, 2015 Date of completion: Sept, 2015

Documentation submitted (10 copies required of any information submitted):

- ☒ Site Plan, legible & drawn to scale (required)
- ☐ Building plans, elevations (required)
- ☐ Drawings/Sketches
- ☒ Photographs (required)
- ☐ Samples/Swatches
- ☐ Other

RECEIVED
MERIDIAN STREET PRESERVATION COMMISSION
DATE~ 4.17.15 bc

I (we) affirm, under the penalties for perjury, that the foregoing representations are true.

Signature of Owner — *Date* 16 April, 2015

Signature of Applicant (if different than Owner) — *Date*

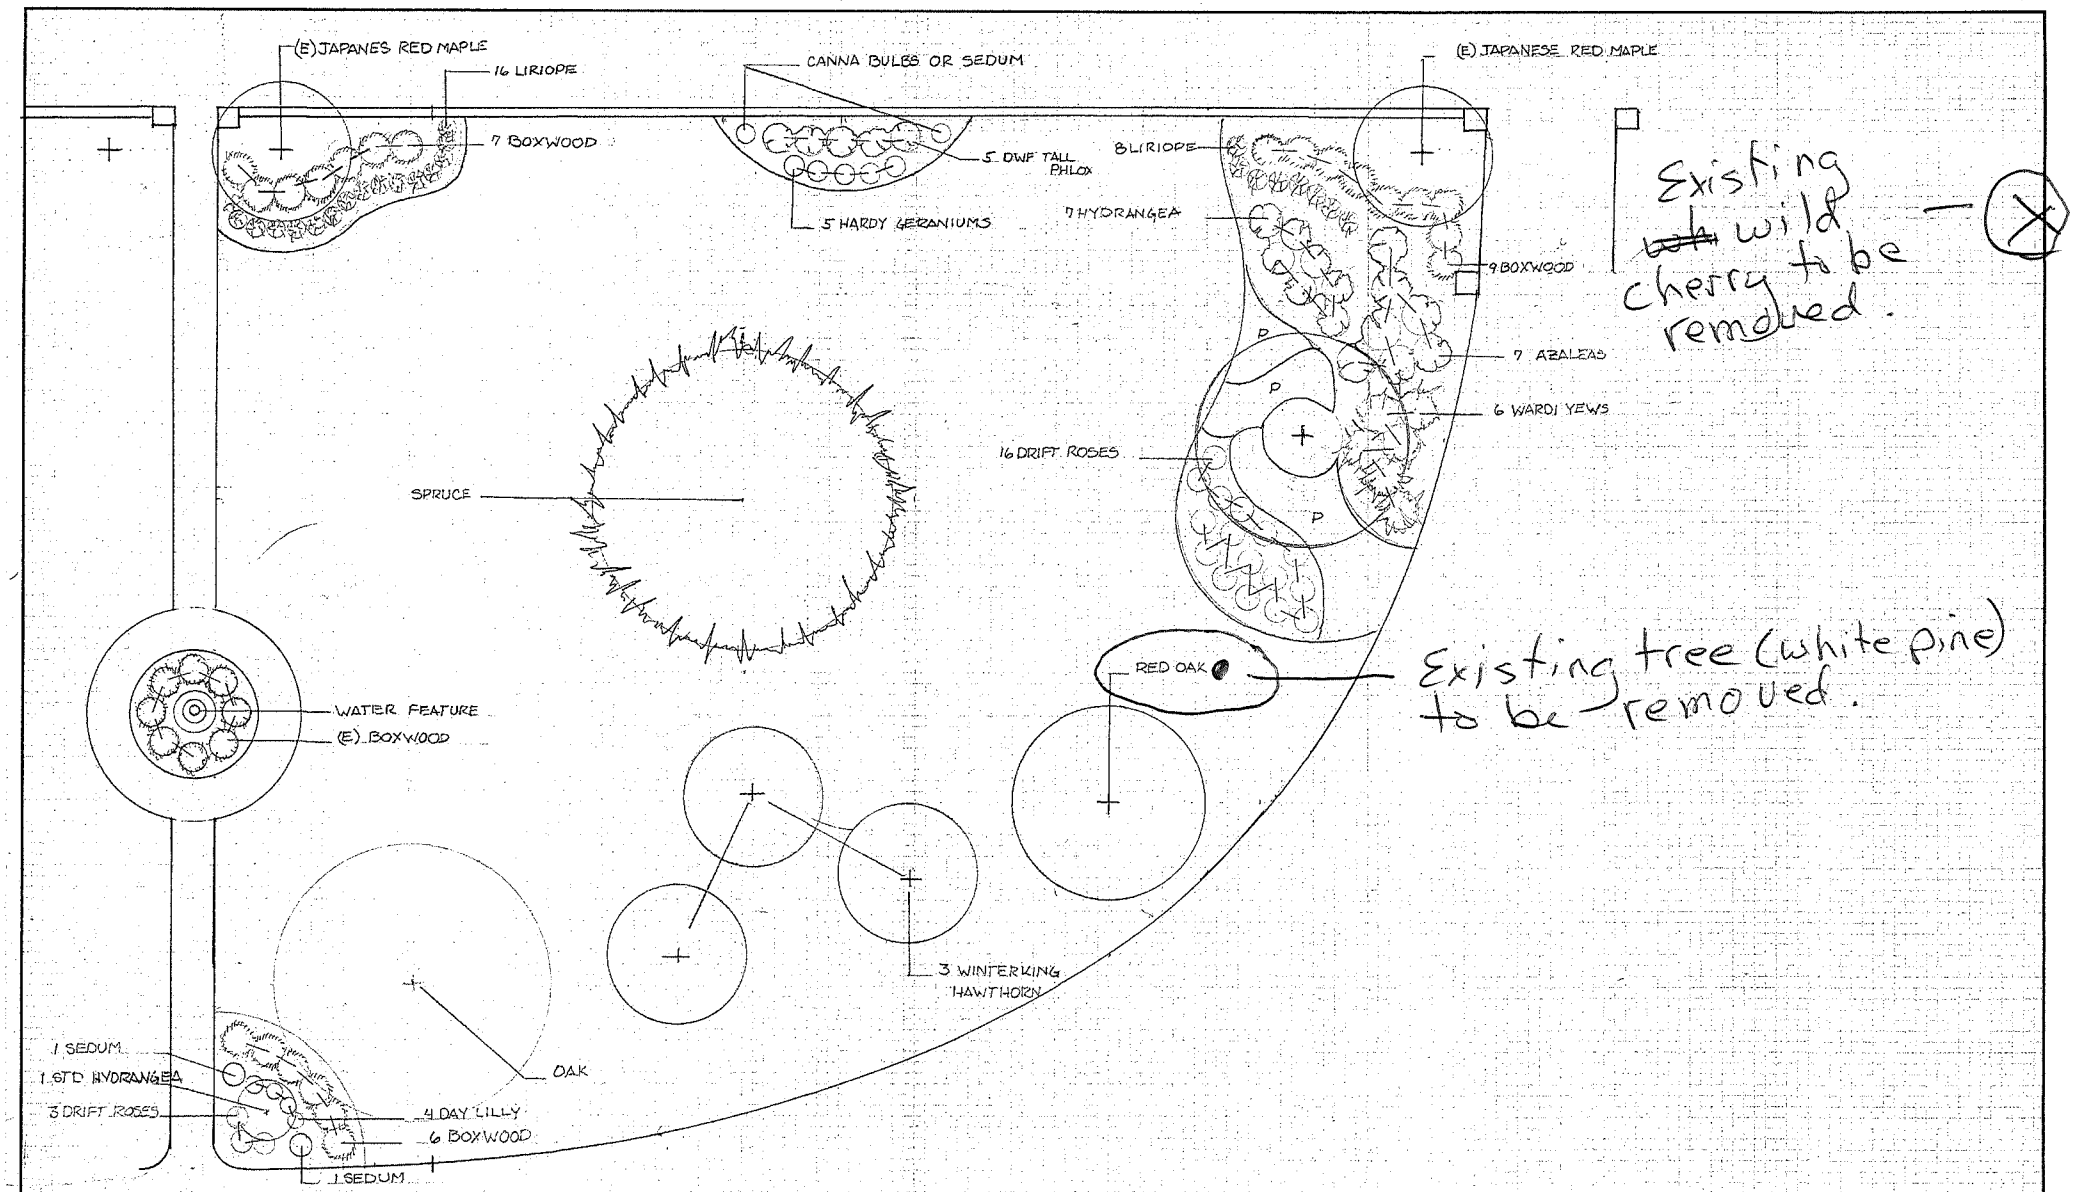

greensketch concepts
Our plans. Your hands.
(317) 773-3900
www.greensketchconcepts.com
110 Emerald Lane, Noblesville, IN 46060

Name:	ELAINE KLEIN
Address:	4343 N. MERIDIAN ST., INDPLS, IN.
Date:	10/8/14
Scale:	1/8" = 1' SHEET 2
Designer:	GARY WARREN 507-8839

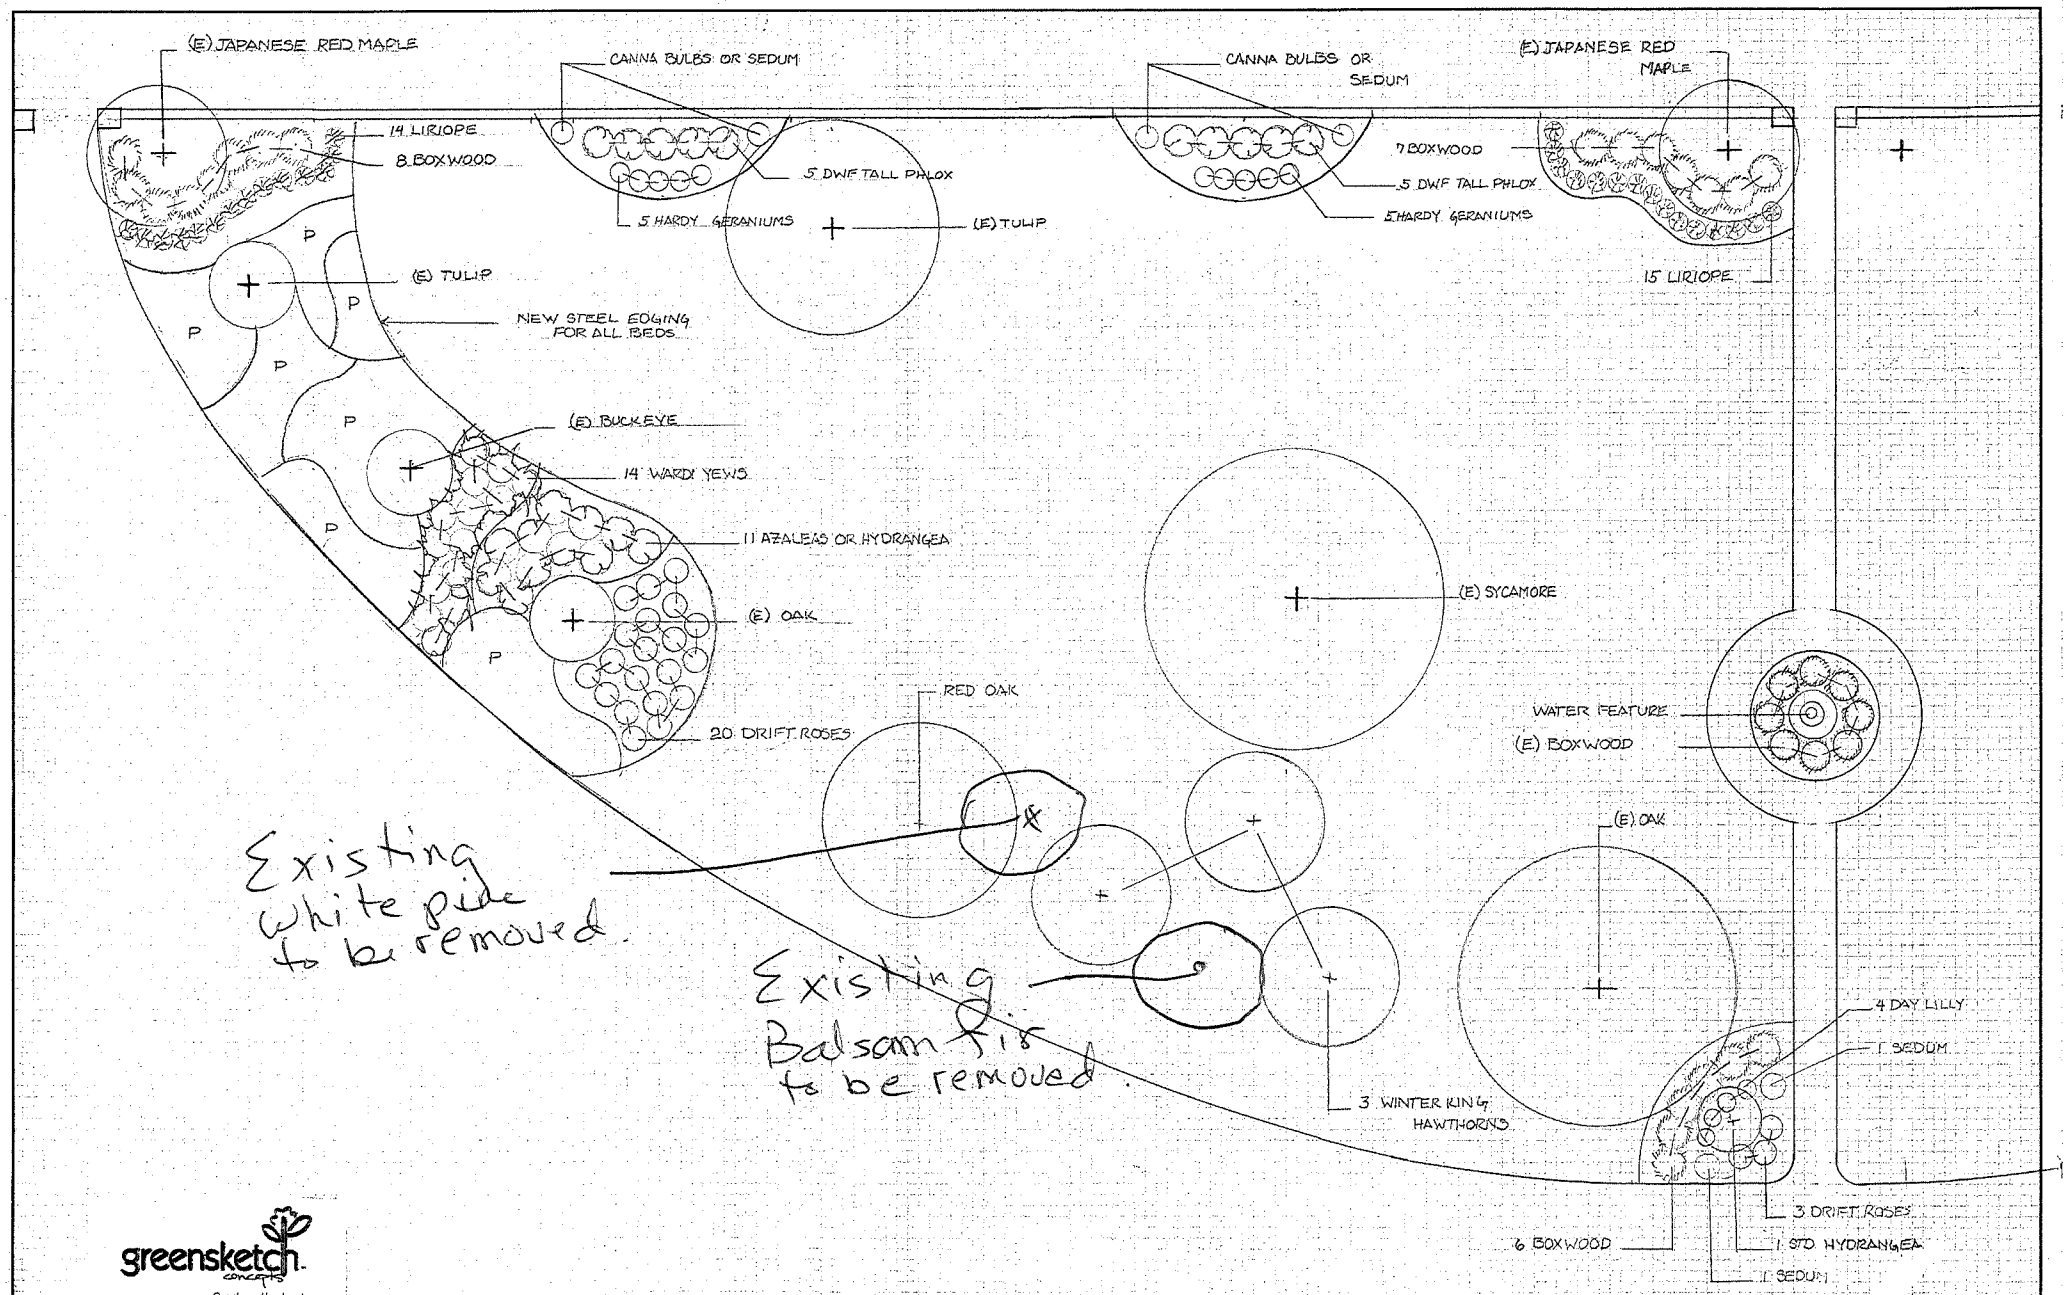

greensketch concepts
Our plans. Your hands.
(317) 773-3200
www.greensketchconcepts.com
110 Emerald Lane, Noblesville, IN 46060

Name:	ELAINE KLEIN
Address:	4343 N. MERIDIAN ST, INDPLS, IN.
Date:	10/8/14
Scale:	1/8" = 1' SHEET 1
Designer:	GARY WARREN 507-8839

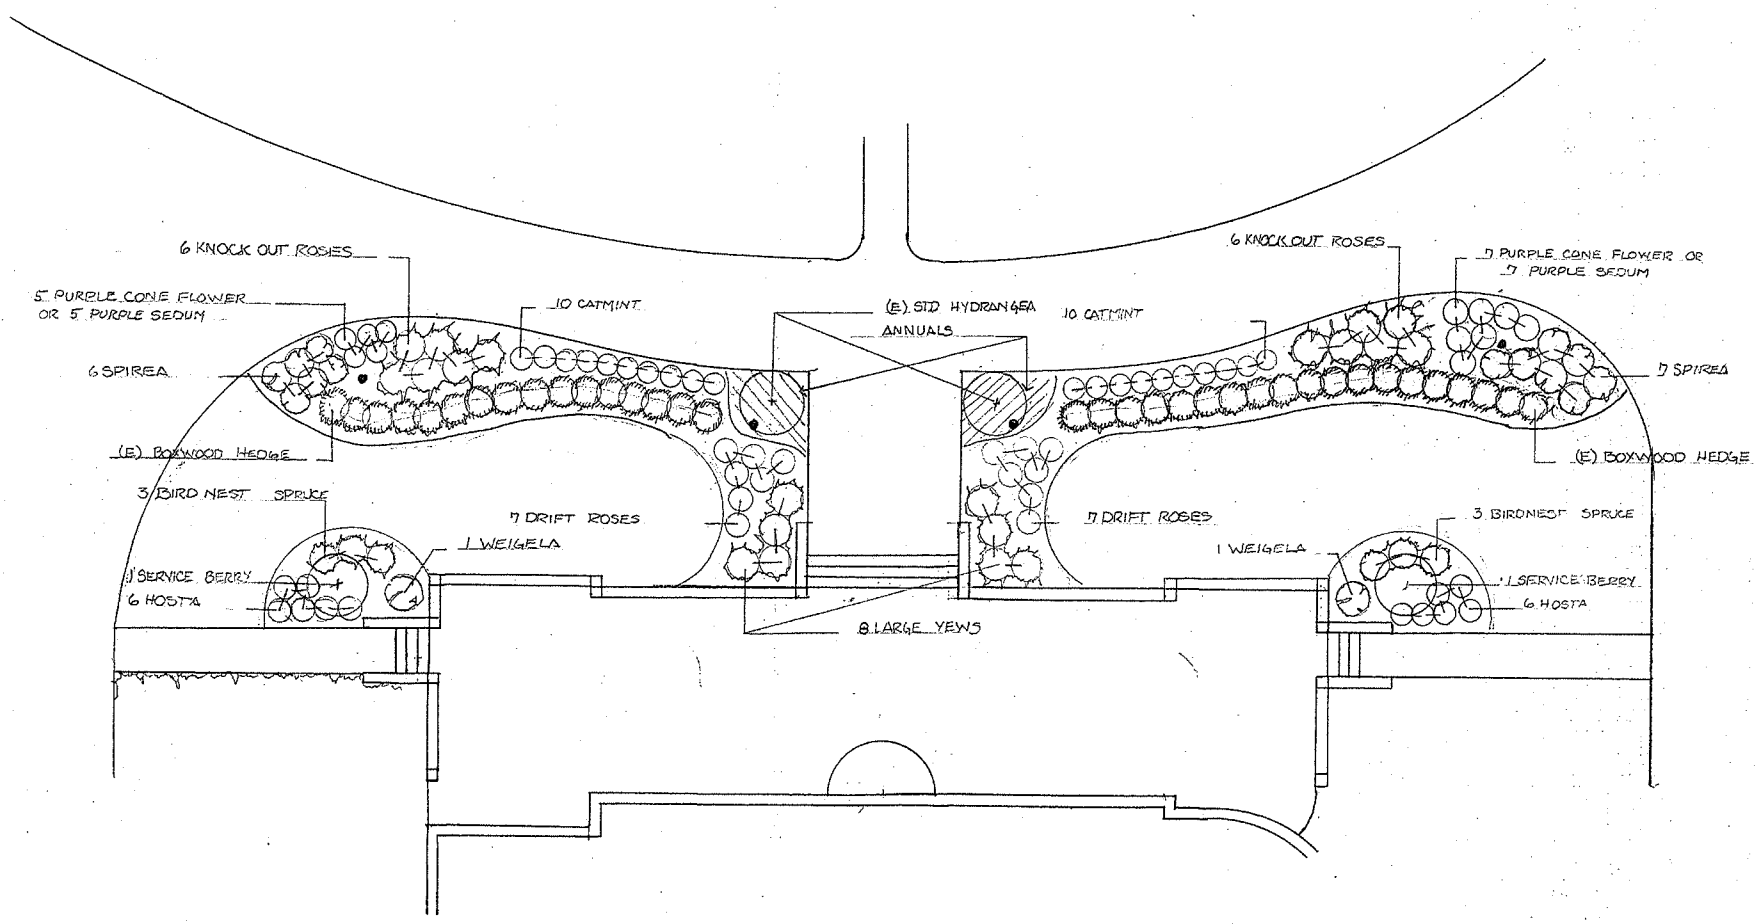

greensketch concepts
Our plans. Your hands.
(317) 773-3200
www.greensketchconcepts.com
110 Emerald Lane, Noblesville, IN 46060

Name:	ELAINE KLEIN
Address:	4343 N. MERIDIAN ST., INDPLS, IN
Date:	10/8/14
Scale:	1/8"=1'
Designer:	GARY WARREN 507-8839

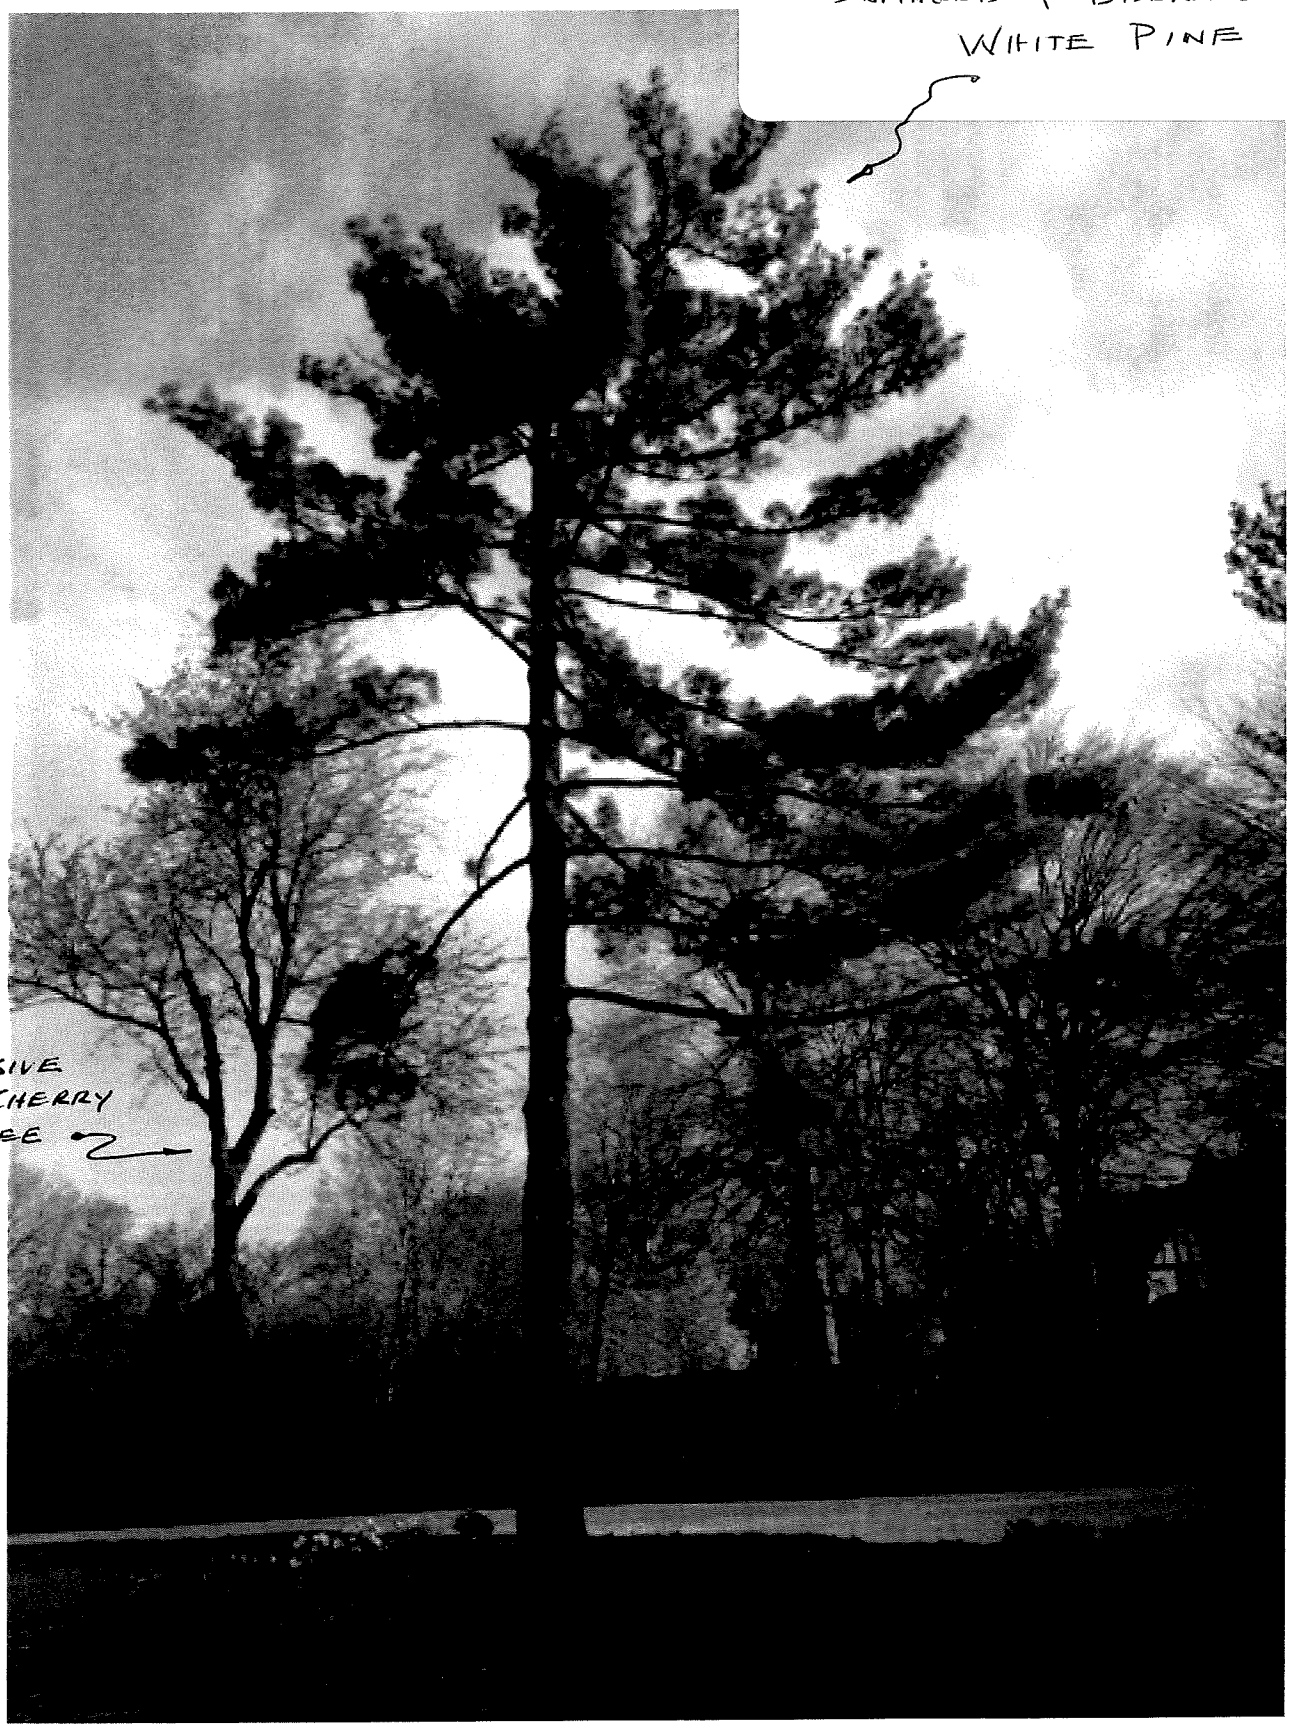
DAMAGED & DISEASED
WHITE PINE
OFFENSIVE
WILD CHERRY
TREE
NORTH
FRONT
GATE

VIEW SOUTH FROM FRONT OF HOUSE

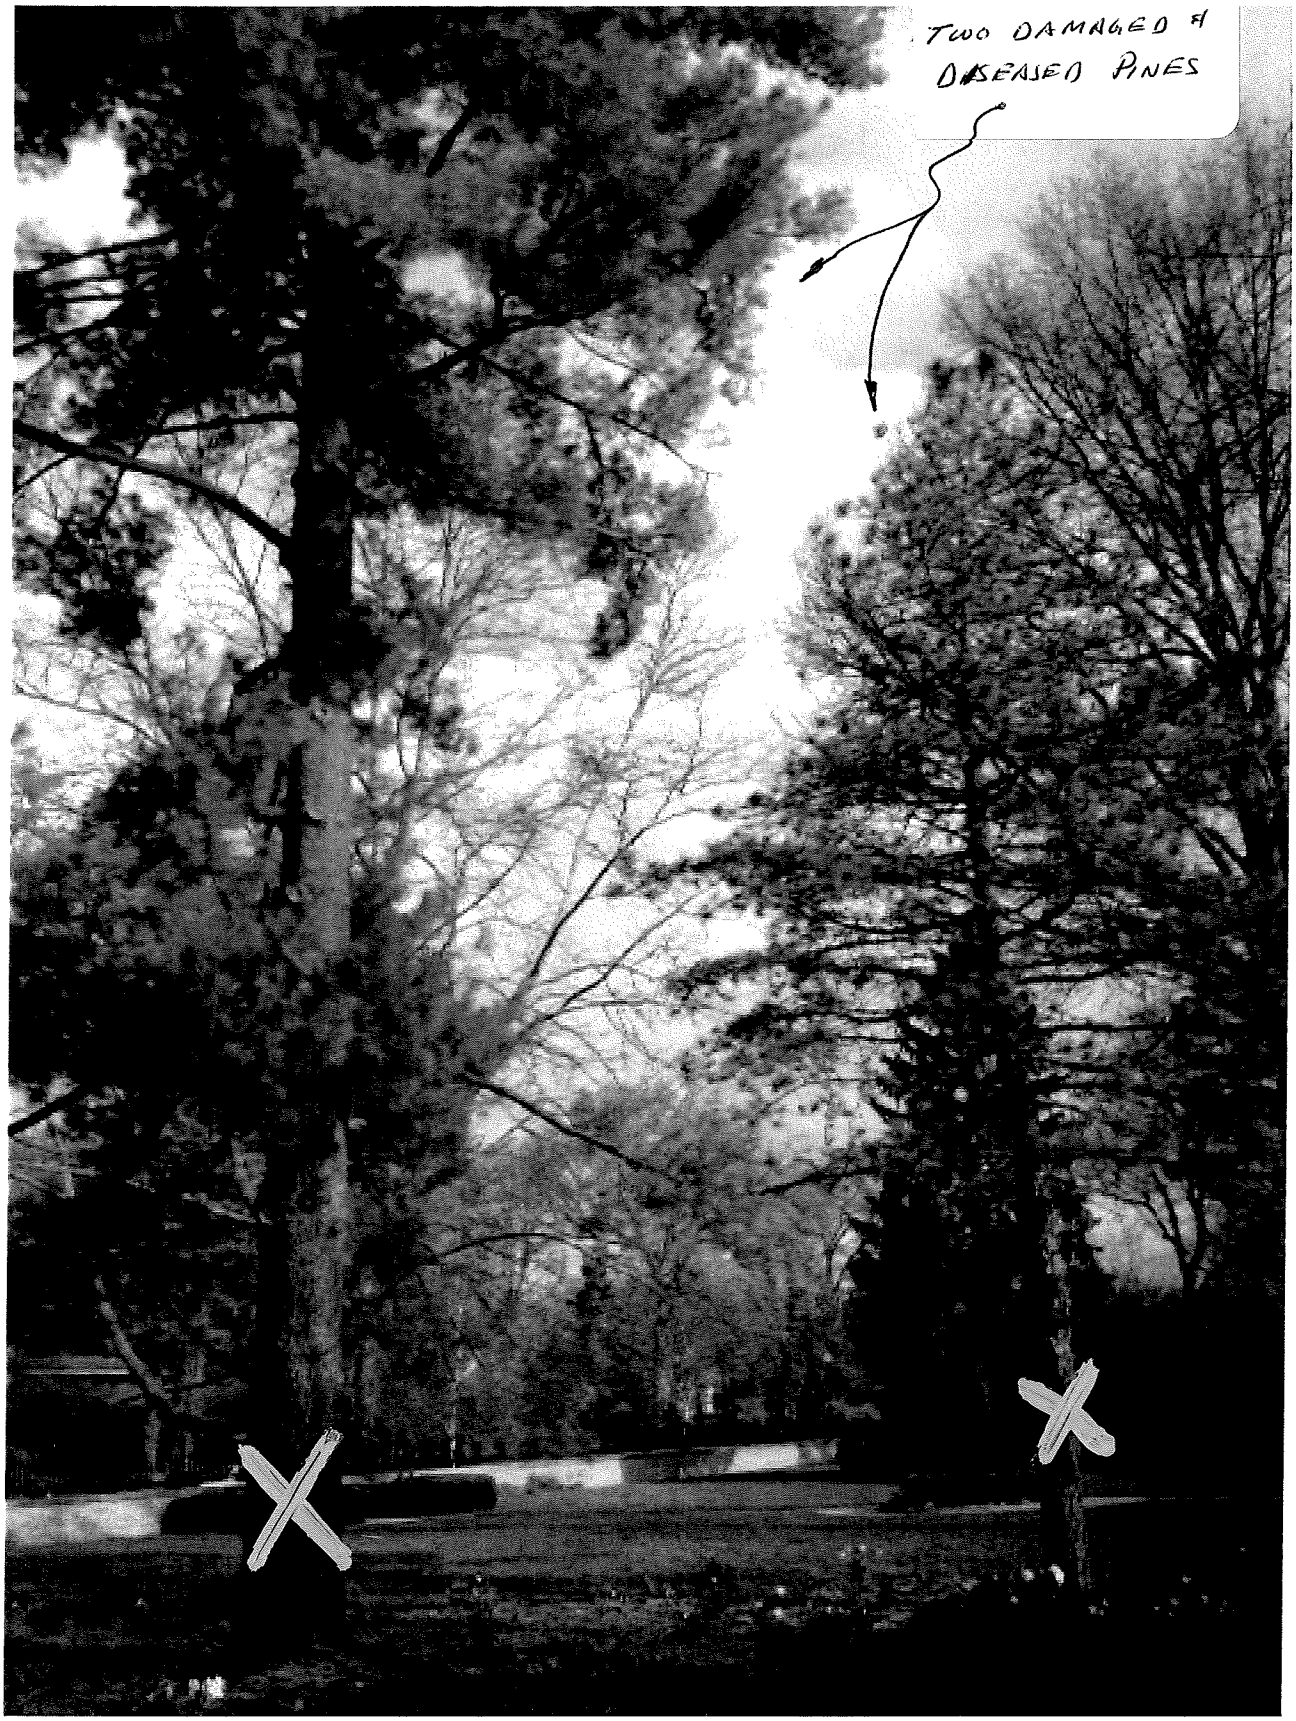
TWO DAMAGED & DISEASED PINES

WILD
CHERRY
YOUNG
OAK

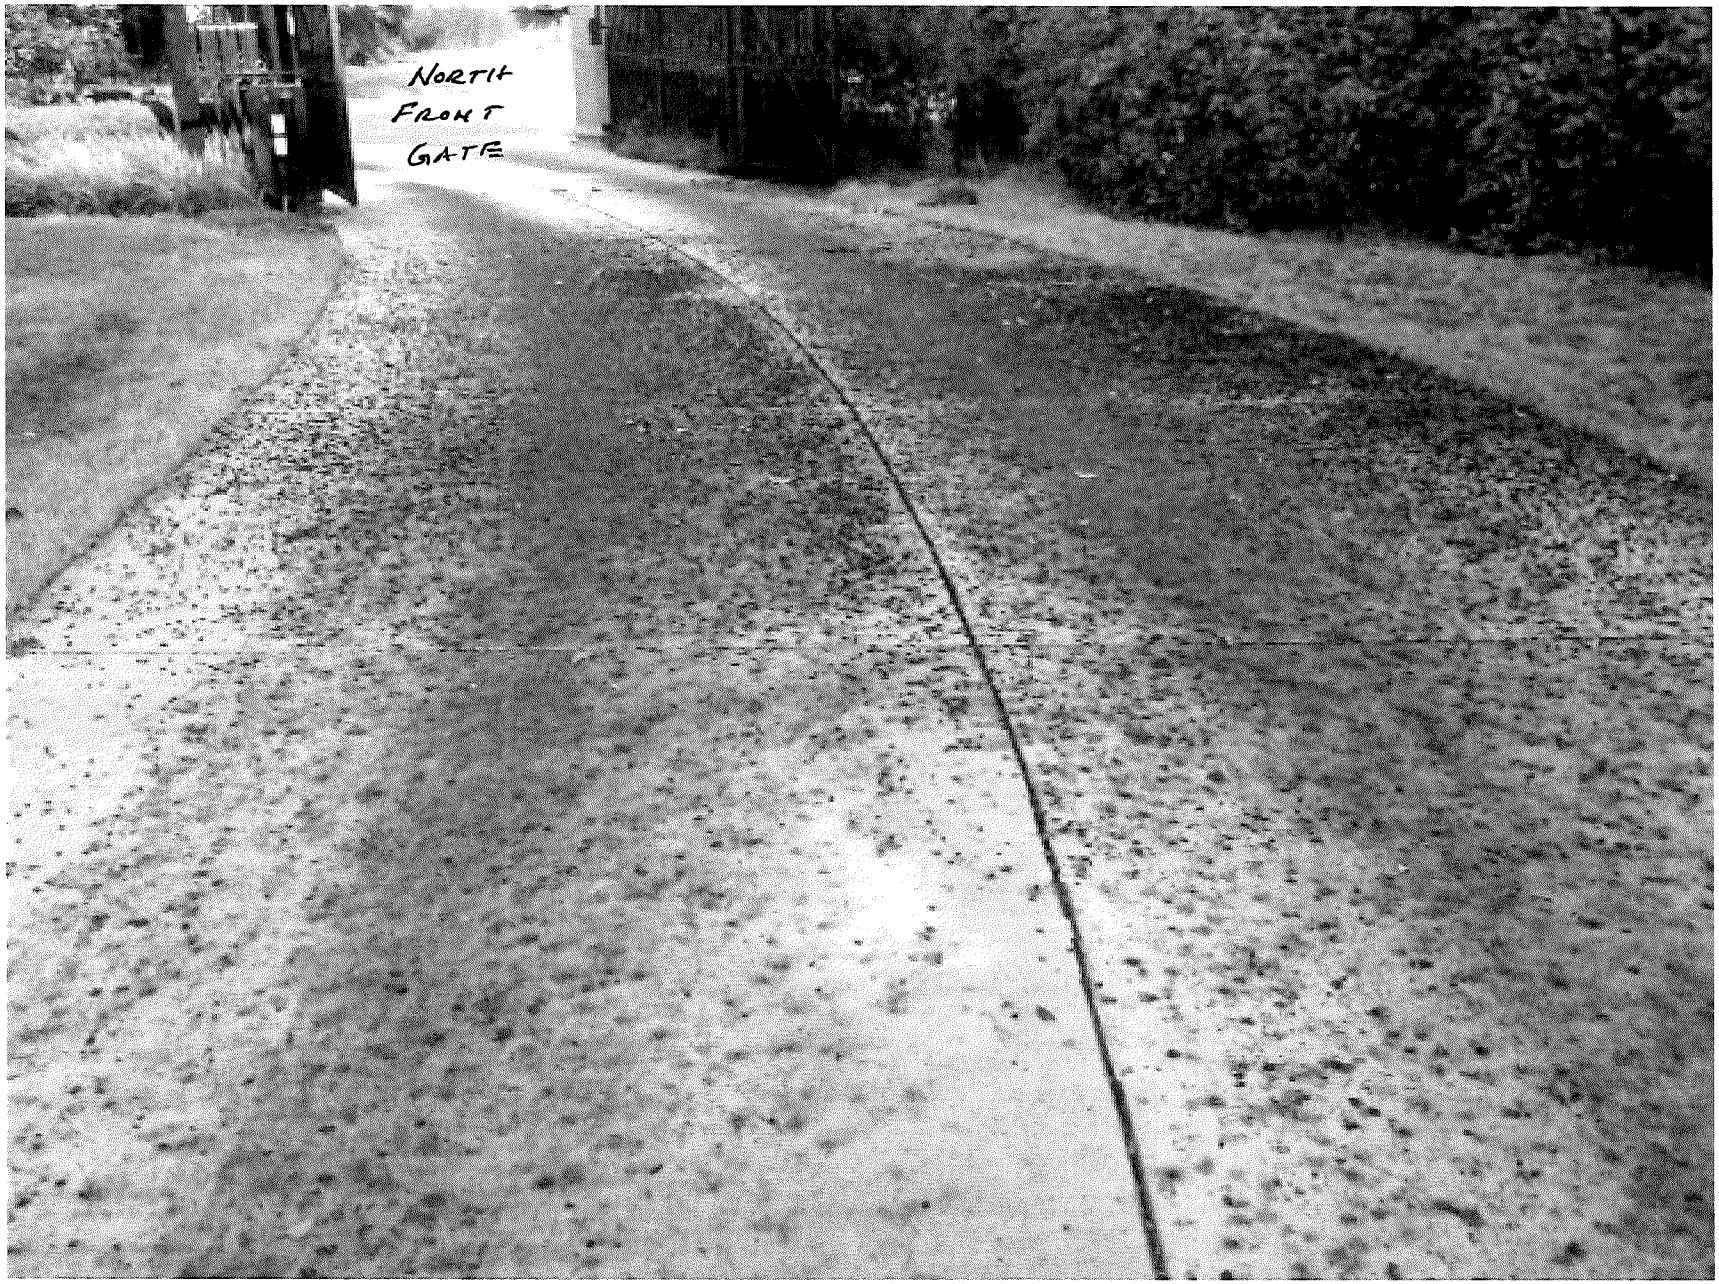

WILD CHERRY MESS