APPLICATION FOR CERTIFICATE OF APPROPRIATENESS

MSPC Case No.: MSPC 15-12

Send completed application and check to:
Meridian Street Preservation Commission
200 E. Washington Street, Suite 1821
Indianapolis, IN 46204

Address of the Property where work is to be done: 4455 N. Meridian St.

Applicant's Name: Jeff & Carmen Stickel
Phone No: 317 490 1168
Address: 4455 N. Meridian St.
Indianapolis, IN 46208
FAX No:
Zip Code:
E-Mail address: jeb.stickel@fore-runner.net

Name of Owner(s): Jeff & Carmen Stickel
Phone No:
Address of Owner:
FAX No:
SAME
Zip Code:
E-Mail address:

The present Use of the property is: Single-family Residence

The current Zoning Classification of the property is: Single family Residence

Will the Use change under the proposed work? ☐ Yes ☒ No
If yes, to what?

The work being proposed will be on/for (check all that apply):

- ☐ New building
- ☐ Renovation or Remodel of Primary structure
- ☐ Renovation or Remodel of Accessory structure
- ☐ Other (describe):
- ☒ Site Work/Landscaping
- ☐ Demolition of Primary structure (partial or complete)
- ☐ Demolition of Accessory structure (partial or complete)

Detailed Description of work to be done (attached additional sheets if necessary):

The work will be done by: ☒ Owner ☒ Contractor ☐ Other

Contractor's Name: Stickel Landscaping Phone: Fax:
Date of start: July-2015 Date of completion: July-2015

Documentation submitted (10 copies required of any information submitted):

- ☒ Site Plan, legible & drawn to scale (required)
- ☐ Building plans, elevations (required)
- ☒ Drawings/Sketches
- ☒ Photographs (required)
- ☒ Samples/Swatches
- ☐ Other

I (we) affirm, under the penalties for perjury, that the foregoing representations are true.

Signature of Owner — *Date* 15-May-2015

Signature of Applicant (if different than Owner) — *Date*

RECEIVED
MERIDIAN STREET
PRESERVATION COMMISSION
DATE~ 5.15.15

4455 North Meridian Street
Indianapolis, IN 46208
14-March, 2015

To the Voting Members of the Meridian Street Preservation Commission:

This summer we are planning to build a new patio adjacent to the south side of our house. There are currently no structures on the planned site for the patio. It is to be built over a section of yard that is not currently landscaped. The placement of the patio will straddle the three-season room that joins our house and garage.

Accessing the patio will be through a new set of French doors that will replace the two windows that came with the addition of the three-season room, which is not original to the house. The doors will not be easily visible from the street, and no brick walls will be altered to accommodate the doors. An improvement to be gained from this project will be replacing the extremely poor-quality foam siding on the south side of the house with new cedar siding that will match that on the north exterior wall of this same room.

Thank you for your consideration of our application.

Sincerely,

Jeff and Carmen Stickel

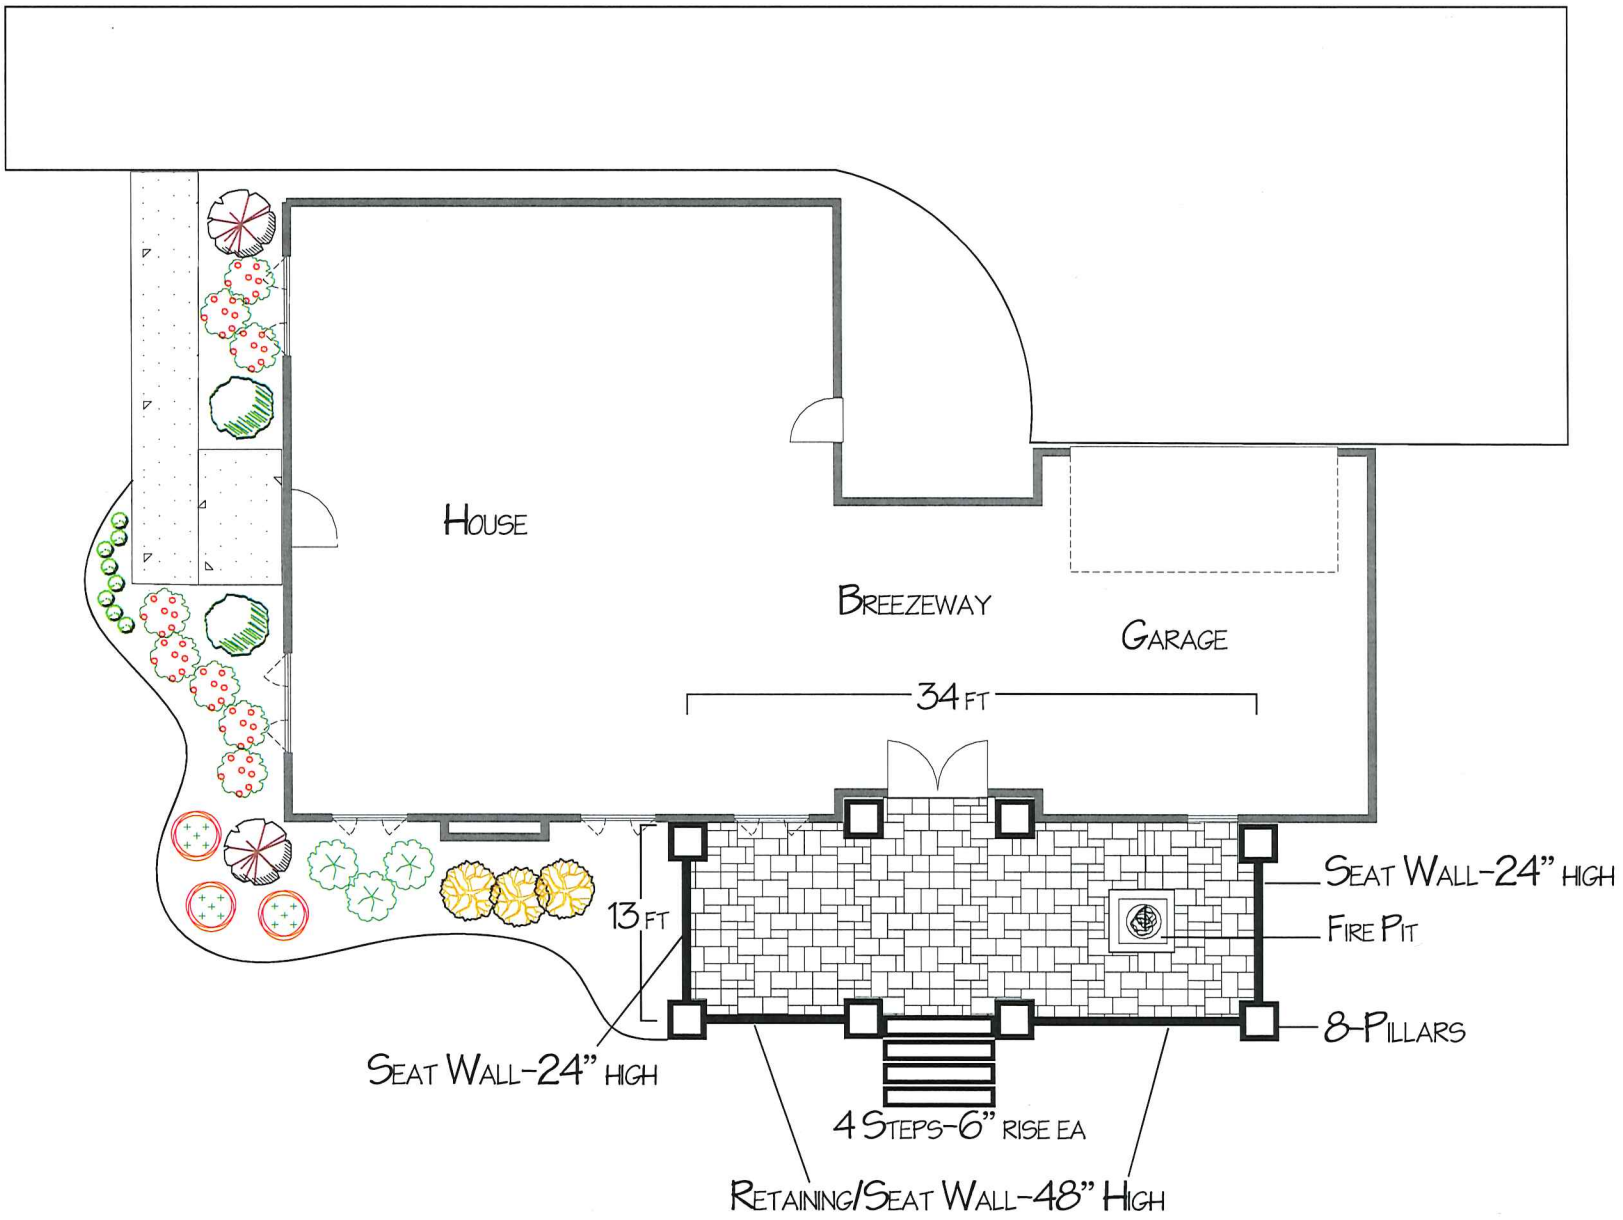

Revision #: Date: 5/11/2015	Scale: 3/32" = 1'	Landscape Plan: 2 Jeff Stickel Residence	Landscape Design by: Matt Stickel Stickel landscapes, inc

Wall Stone

Patio Stone

Norandex Building Materials Distribution
3740 Hanna Circle
Indianapolis, IN 46241
Phone: (317) 821-8301

JELD-WEN WINDOWS & DOORS

QUOTE BY: Mike L.
QUOTE #: J04800488
SOLD TO: STEPHEN FOSTER
SHIP TO:
PROJECT NAME: Stickle2
PO#:
REFERENCE:
Ship Via: Ground/Next Truck

LINE NO. / LOCATION / SIZE INFO	BOOK CODE / DESCRIPTION	NET UNIT PRICE	QTY	EXTENDED PRICE
Line-1 Rough Opening: 72 3/4 X 80 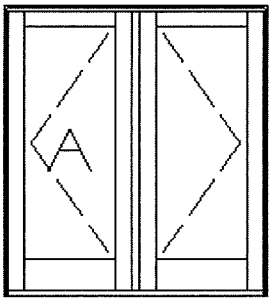 **Viewed from Exterior. Scale: 1/4" = 1'**	SCHD-6068F Frame Size : 72 X 79 1/2 (2 Panel) Siteline EX Clad French-Swing Door (BRILLIANT-WHITE) Auralast Pine, Natural-Interior W/Nailing Fin Color Match Metal DripCap, **Clear-Frame** Standard Sill 4 9/16 Jamb , TEMP-Low-E Neat Argon Filled, Preserve Film, One-Lite Inswing F-1 Polished-Brass-Handle-(A) NEW Single-Point/No-Bore(05) Polished-BRASS-Hinge(Standard) (5"-BTM-Rail) (Drip-Lip:Brown) PEV 2014.4.0.1118/PDV 6.147 (12/10/14) NW	$1,745.03	1	$1,745.03

Total:	$1,745.03
Sales(7%)	$122.15
NET TOTAL:	$1,867.18
Total Units:	1

South view of House

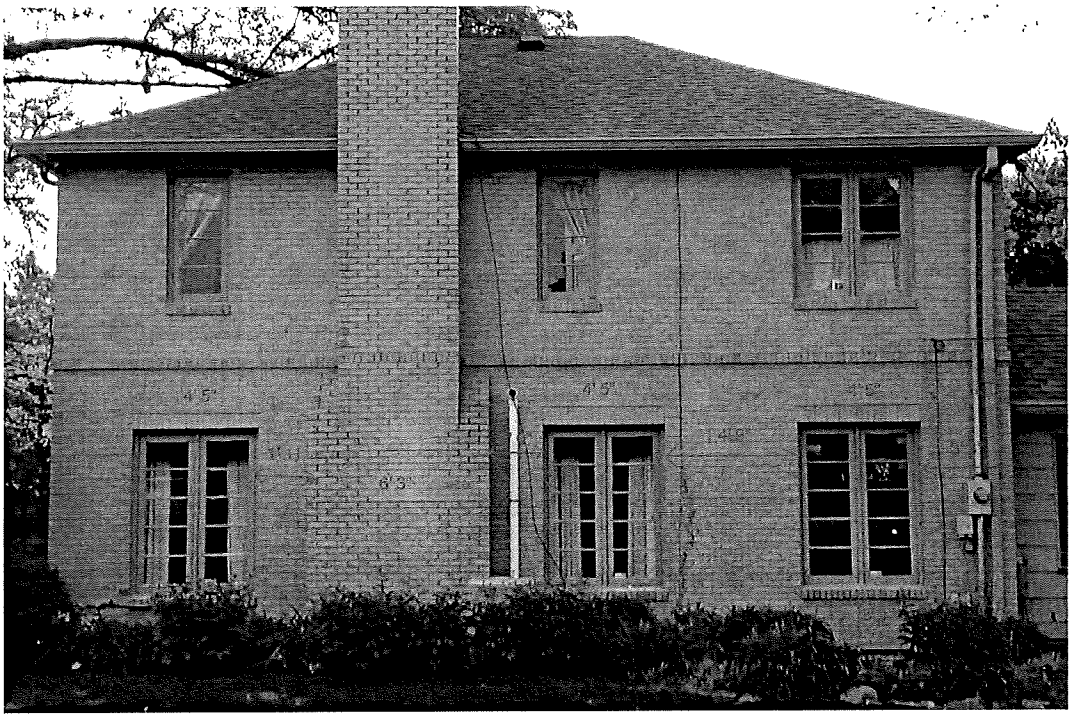
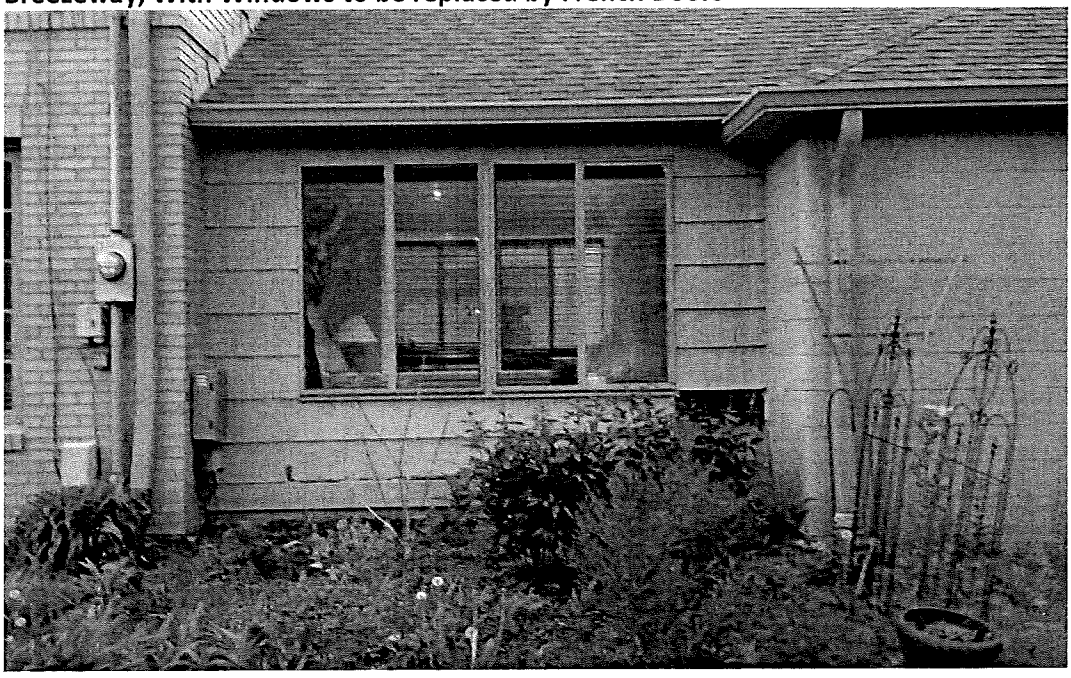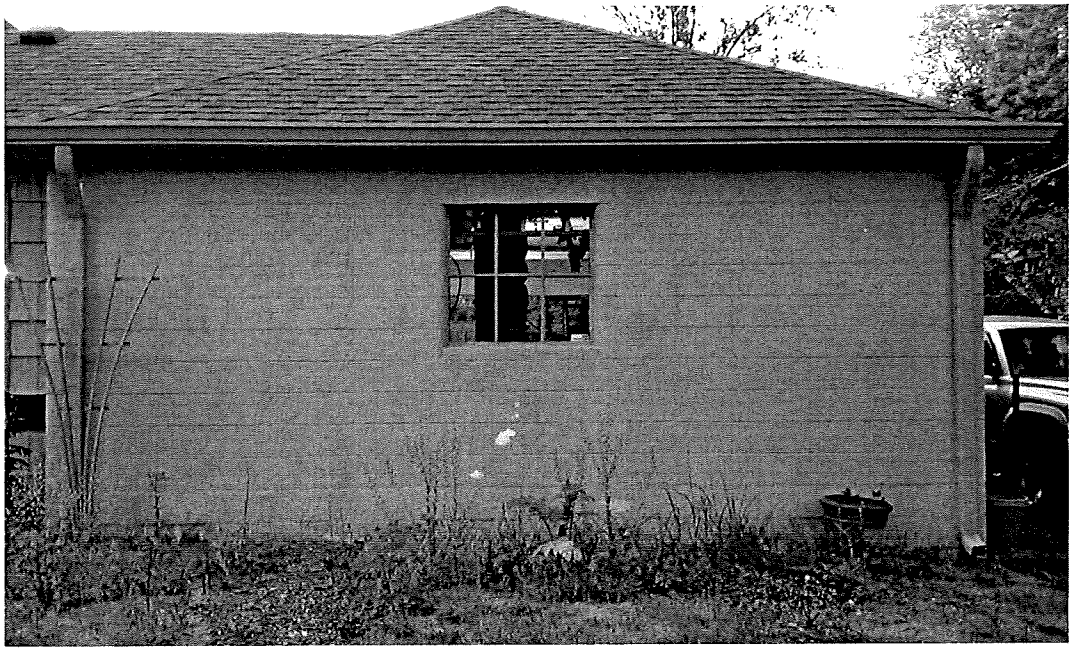
Breezeway, With Windows to be replaced by French Doors